Form No. 3.

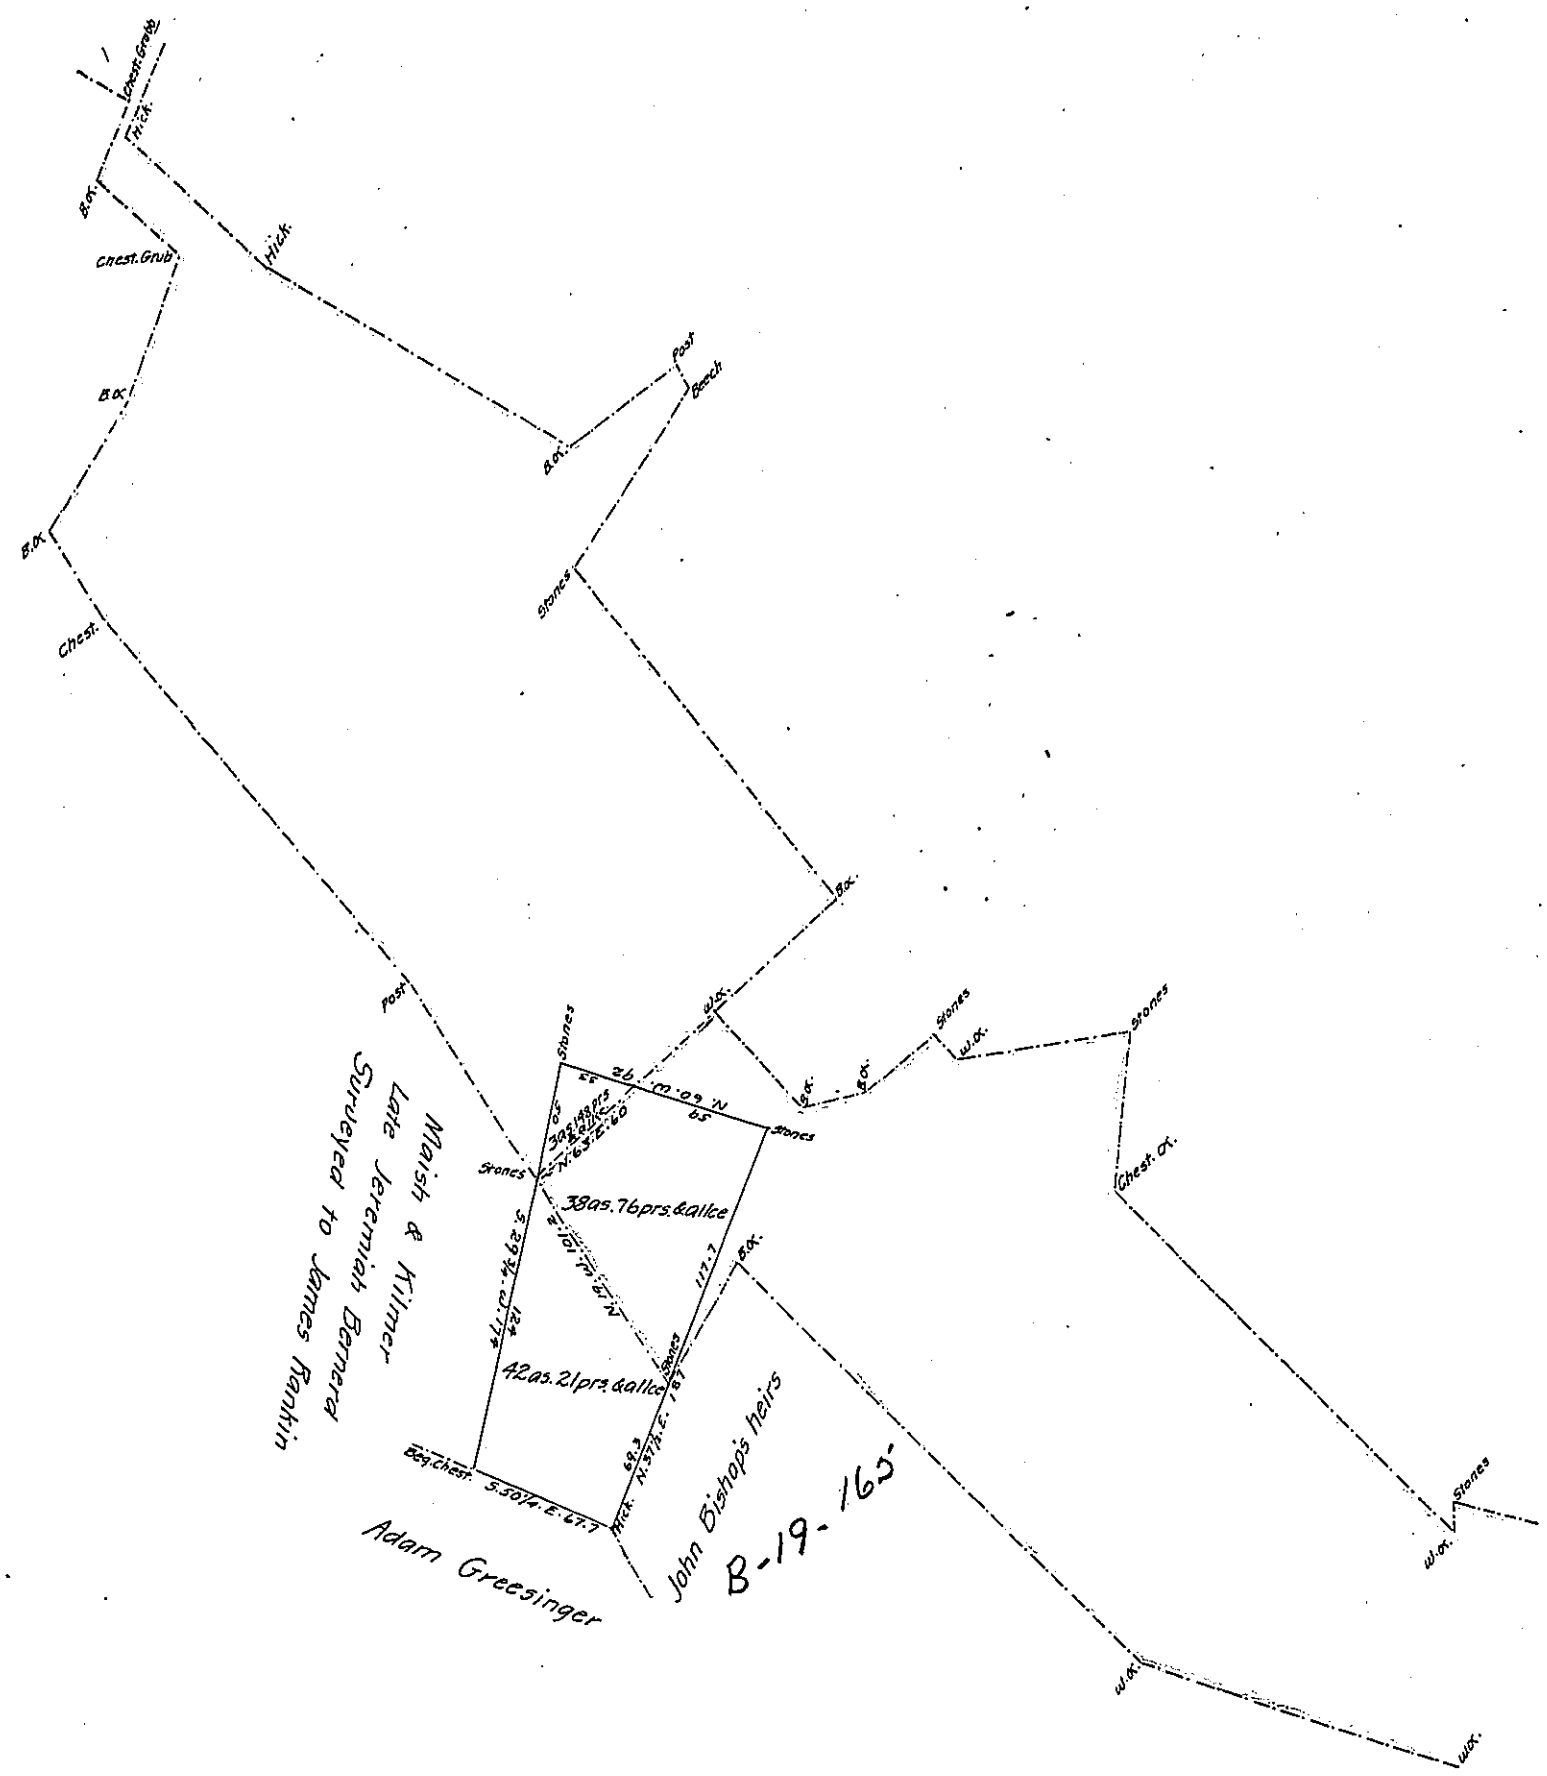

Situate in Fairview (late Newbury) township York County containing eighty four acres eighty six perches and allowance of Six pr Cent surveyed pr. contract 4th. October 1831 on the Application of John Rankin No. 1839 for 50as. dated 8th. November 1766. First surveyed by Thomas Armor 16th. June 1780 as part of the confiscated property of said John Rankin and sold to Alexander Power - see survey in the Secratary of the Commonwealths Office - Note owned and occupied by the heirs of John Bishop deceased. In the above diagram the black lines represent the survey made on John Rankin's application — the dotted lines lines edged with blue represent part of a survey of 418as. & allce. made on Warrant to Abraham Whitmer dated 2nd. Jany. 1788 the dotted lines edged with pink represent part of a Survey of 470as. & allce. made on Warrant to Eli Lewis dated 15th. August 1785 which two Surveys intertere with said Rankins as above represented.

Danl. Small

Witmer & Lewis Patd.

To the Board of Property

IN TESTIMONY that the above is a copy of the original remaining on file in the Department of Internal Affairs of Pennsylvania, made conformably to an Act of Assembly approved the 16th day of February, 1833, I have hereunto set my Hand and caused the Seal of said Department to be affixed at Harrisburg, this

twenty-first day of September 1905

Secretary of Internal Affairs.