Form No. 3.

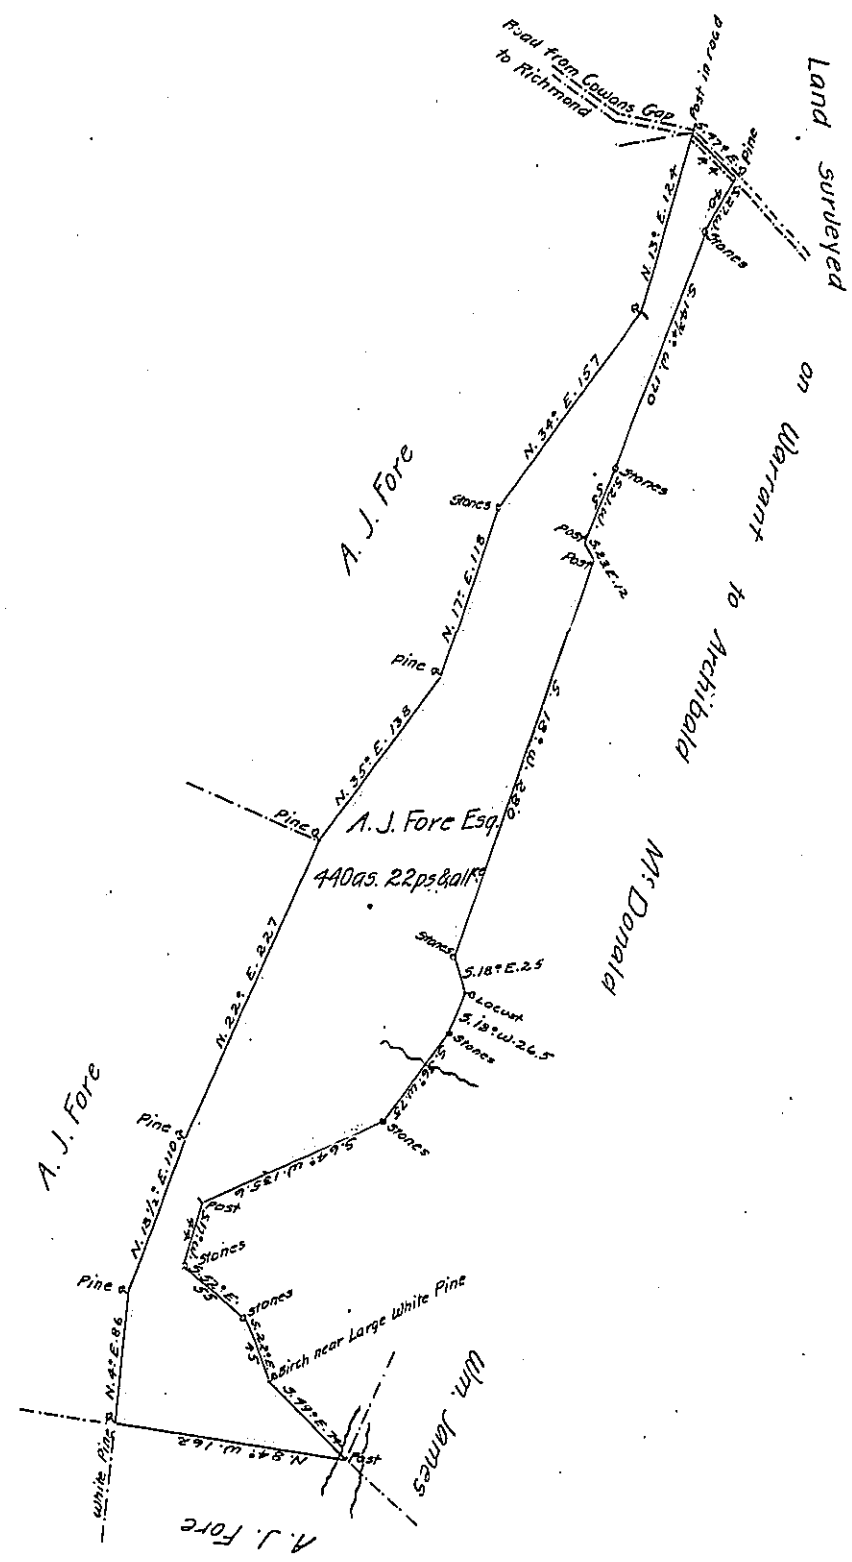

Draught of a tract of land containing Four hundred and forty acres twenty two perches and allowance of six per cent for roads &c. situate in Metal Township Franklin County Pa. Surveyed the 2nd. day of September 1874 in pursuance of a Warrant granted to A.J. Fore dated the 14th. day of August 1874.

John B. Kaufman C.S.

To Hon. Robert B. Beath
Surveyor General

J. B. Kaufman
Draughtsman
Surveyor
&
Conveyancer
Upper-Strasburg
Franklin Co.
Penna.

IN TESTIMONY that the above is a copy of the original remaining on file in the Department of Internal Affairs of Pennsylvania, made conformably to an Act of Assembly approved the 16th day of February, 1833, I have hereunto set my Hand and caused the Seal of said Department to be affixed at Harrisburg, this

third day of *August* 1905

Isaac B. Brown
Secretary of Internal Affairs.