Form No. 3.

Lehman – Pike

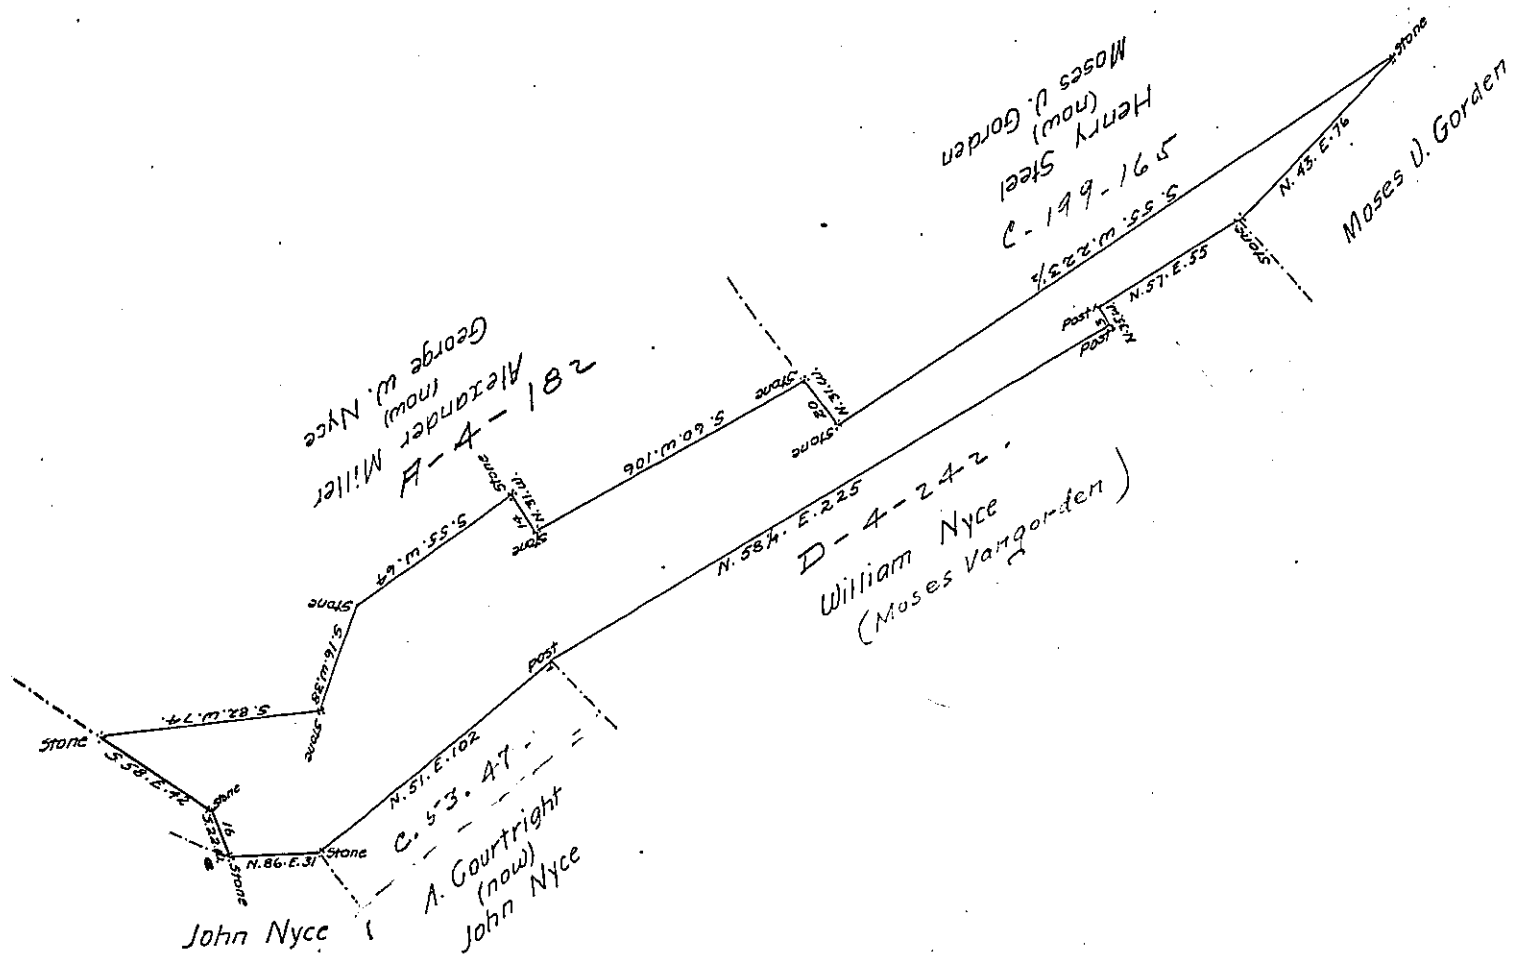

In pursuance of a warrant dated the 7th. day of April 1817 Surveyed the 3d. May 1817 unto John G. Hantzee the above described Tract of land, adJoining Henry Steel, William Nyce, John Nyce, Moses U. Gorden, Including the river hill between John Nyces and Moses U. Gordens in Deleware Township, Pike County, Containing Sixty Acres and one hundred and four perches, and allowance of Six per Ct. Allᵉ

per Jno. Brink D.S.

To Richard T. Leech Esquire
Surveyor General of Pennᵃ

IN TESTIMONY that the above is a copy of the original remaining on file in the Department of Internal Affairs of Pennsylvania, made conformably to an Act of Assembly approved the 16th day of February, 1833, I have hereunto set my Hand and caused the Seal of said Department to be affixed at Harrisburg, this

third day of August 1905

Isaac B. Brown
Secretary of Internal Affairs.