Form No. 3.

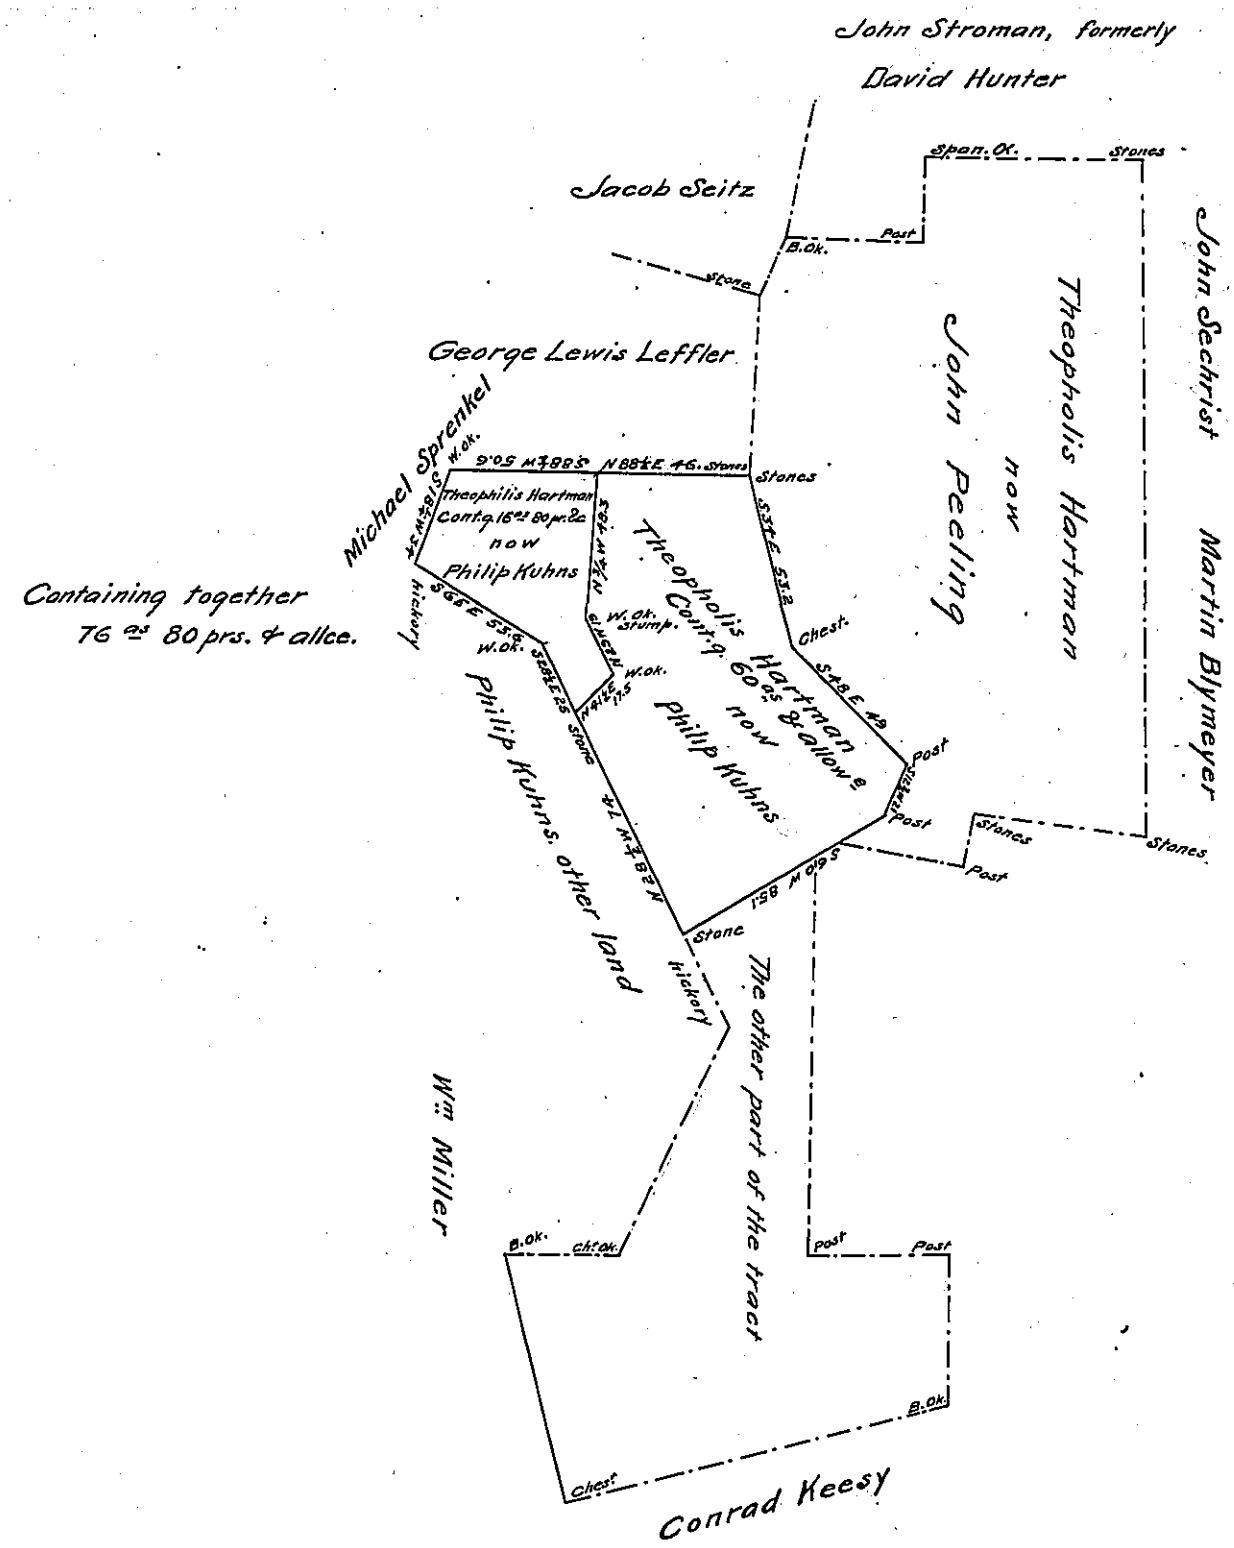

A Draught of a Piece of Land Situate in York Township, in the County of York, Containing as above set forth 16 as 80.ps —— and allowances, part of 272½ as. & allowances, Which was Originally Surveyed on the 24th day of July, 1757 — in pursuance of a Warrant for 150 as granted Theopholis Hartman, dated the 27th January 1757. &c. Now On the 18th day of October 1864, being requested by Philip Kuhns, the present Owner, for Patenting

James P. Barr, Esq.
Surveyor General
at Harrisburg
Pa.

Pr. John Becker, SV.R.
for Benjn Leese, Ds.S.

IN TESTIMONY that the above is a copy of the original remaining on file in the Department of Internal Affairs of Pennsylvania, made conformably to an Act of Assembly approved the 16th day of February, 1833, I have hereunto set my Hand and caused the Seal of said Department to be affixed at Harrisburg, this

twenty-sixth day of July, 1905

Isaac B. Rawlings
Secretary of Internal Affairs.