Form No. 3.

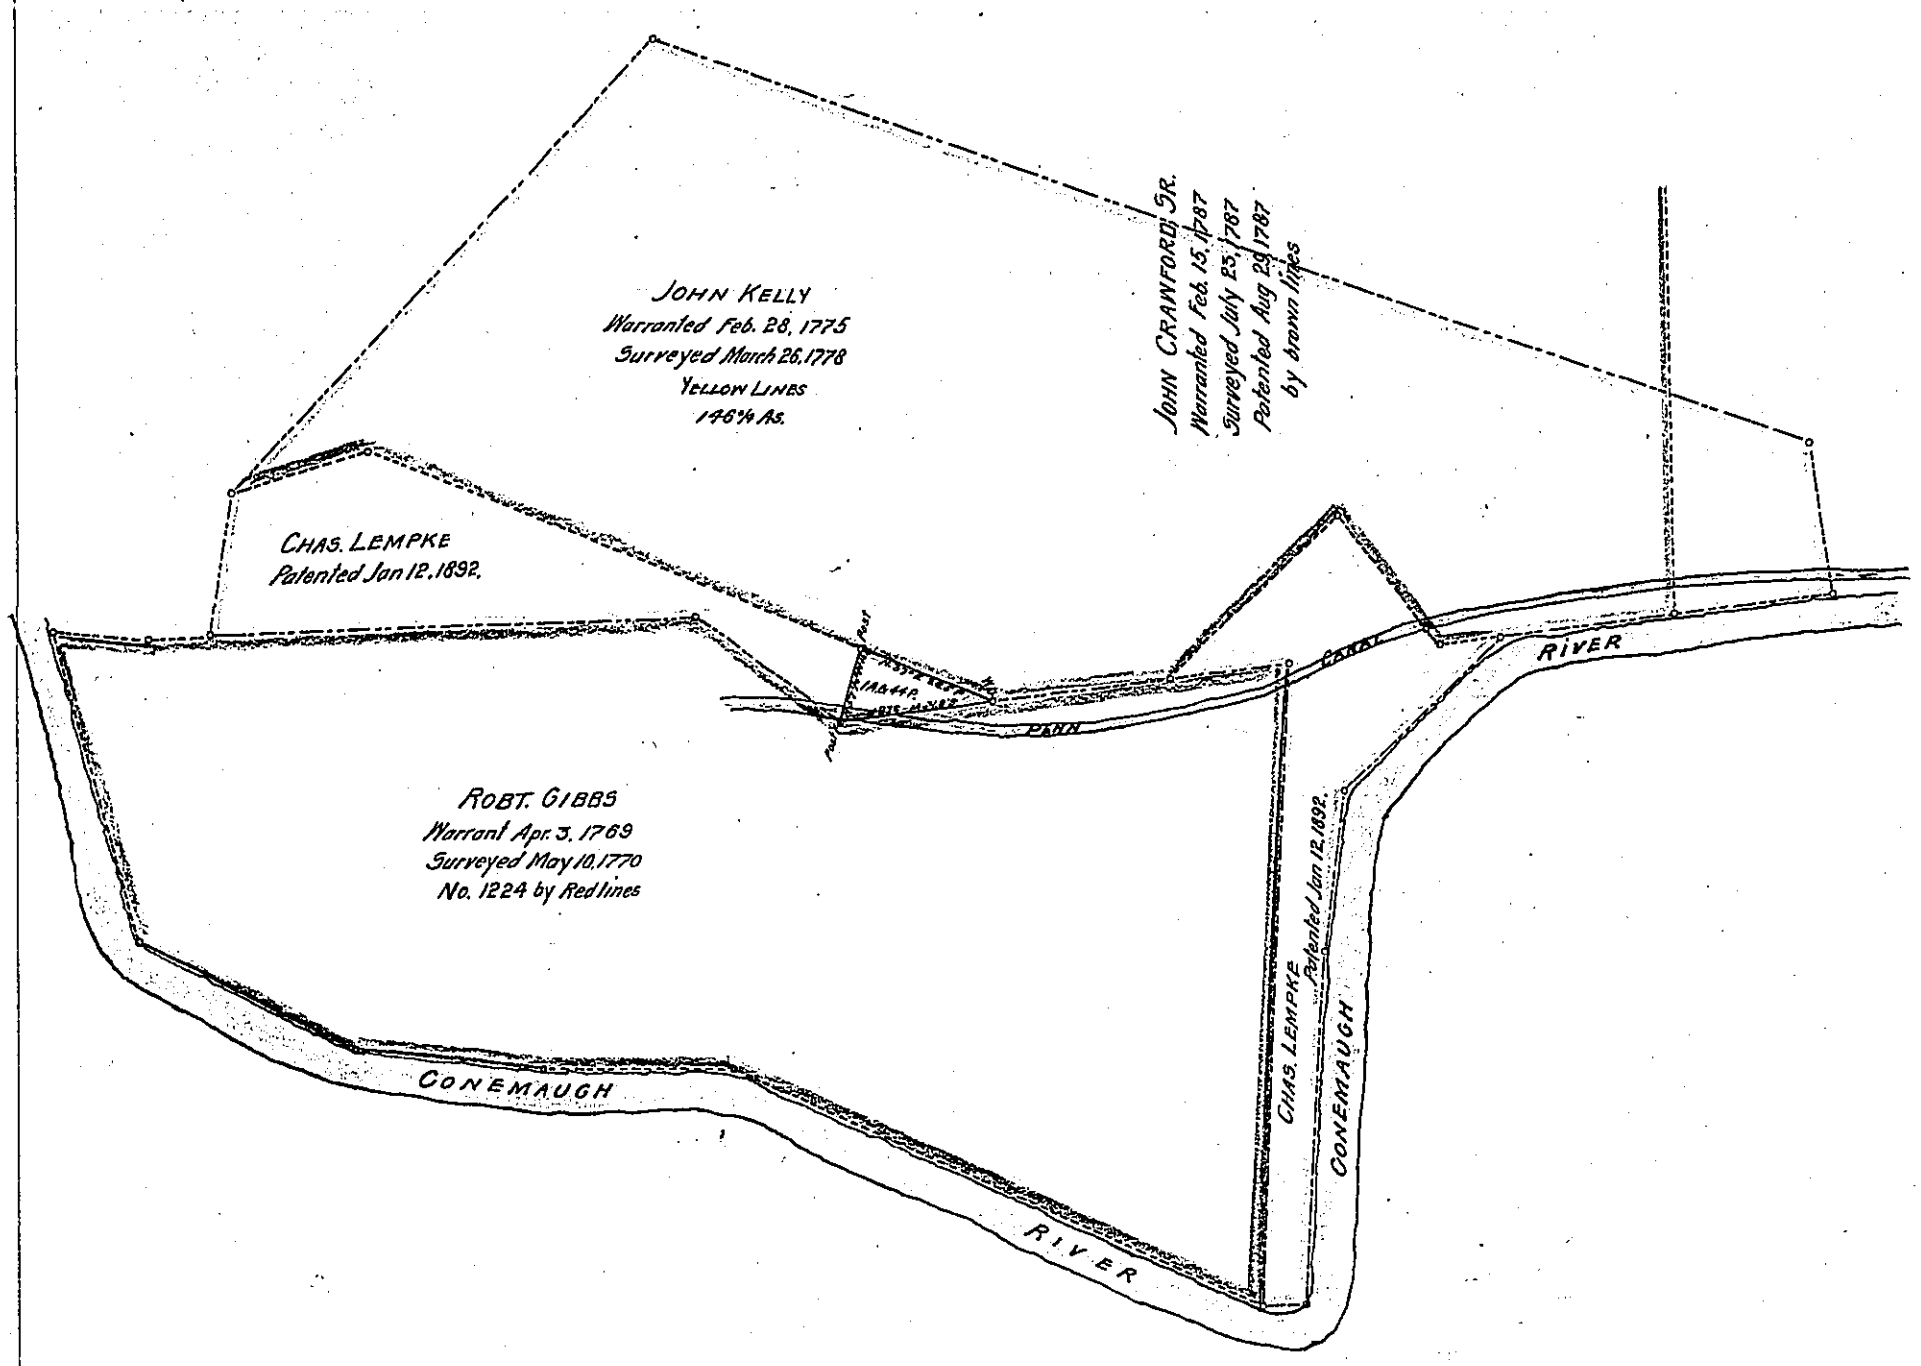

A draft of a tract of land situated in the township of East Wheatfield and County of Indiana, containing one acre thirty two perches and allowance of six per cent for roads, etc. Surveyed for Wm. Kissinger, the 10th day of April, 1891, it being a part of a larger tract of 146¾ acres and allowance, originally surveyed in pursuance of a warrant granted to John Kelly, dated the 28th day of February 1775

John R. Caldwell C.S.

To Thos. J. Stewart
Sec. of Internal Affairs

IN TESTIMONY that the above is a copy of the original remaining on file in the Department of Internal Affairs of Pennsylvania, made conformably to an Act of Assembly approved the 16th day of February, 1833, I have hereunto set my Hand and caused the Seal of said Department to be affixed at Harrisburg, this

twenty-first day of November 1905

Secretary of Internal Affairs.