Form No. 3.

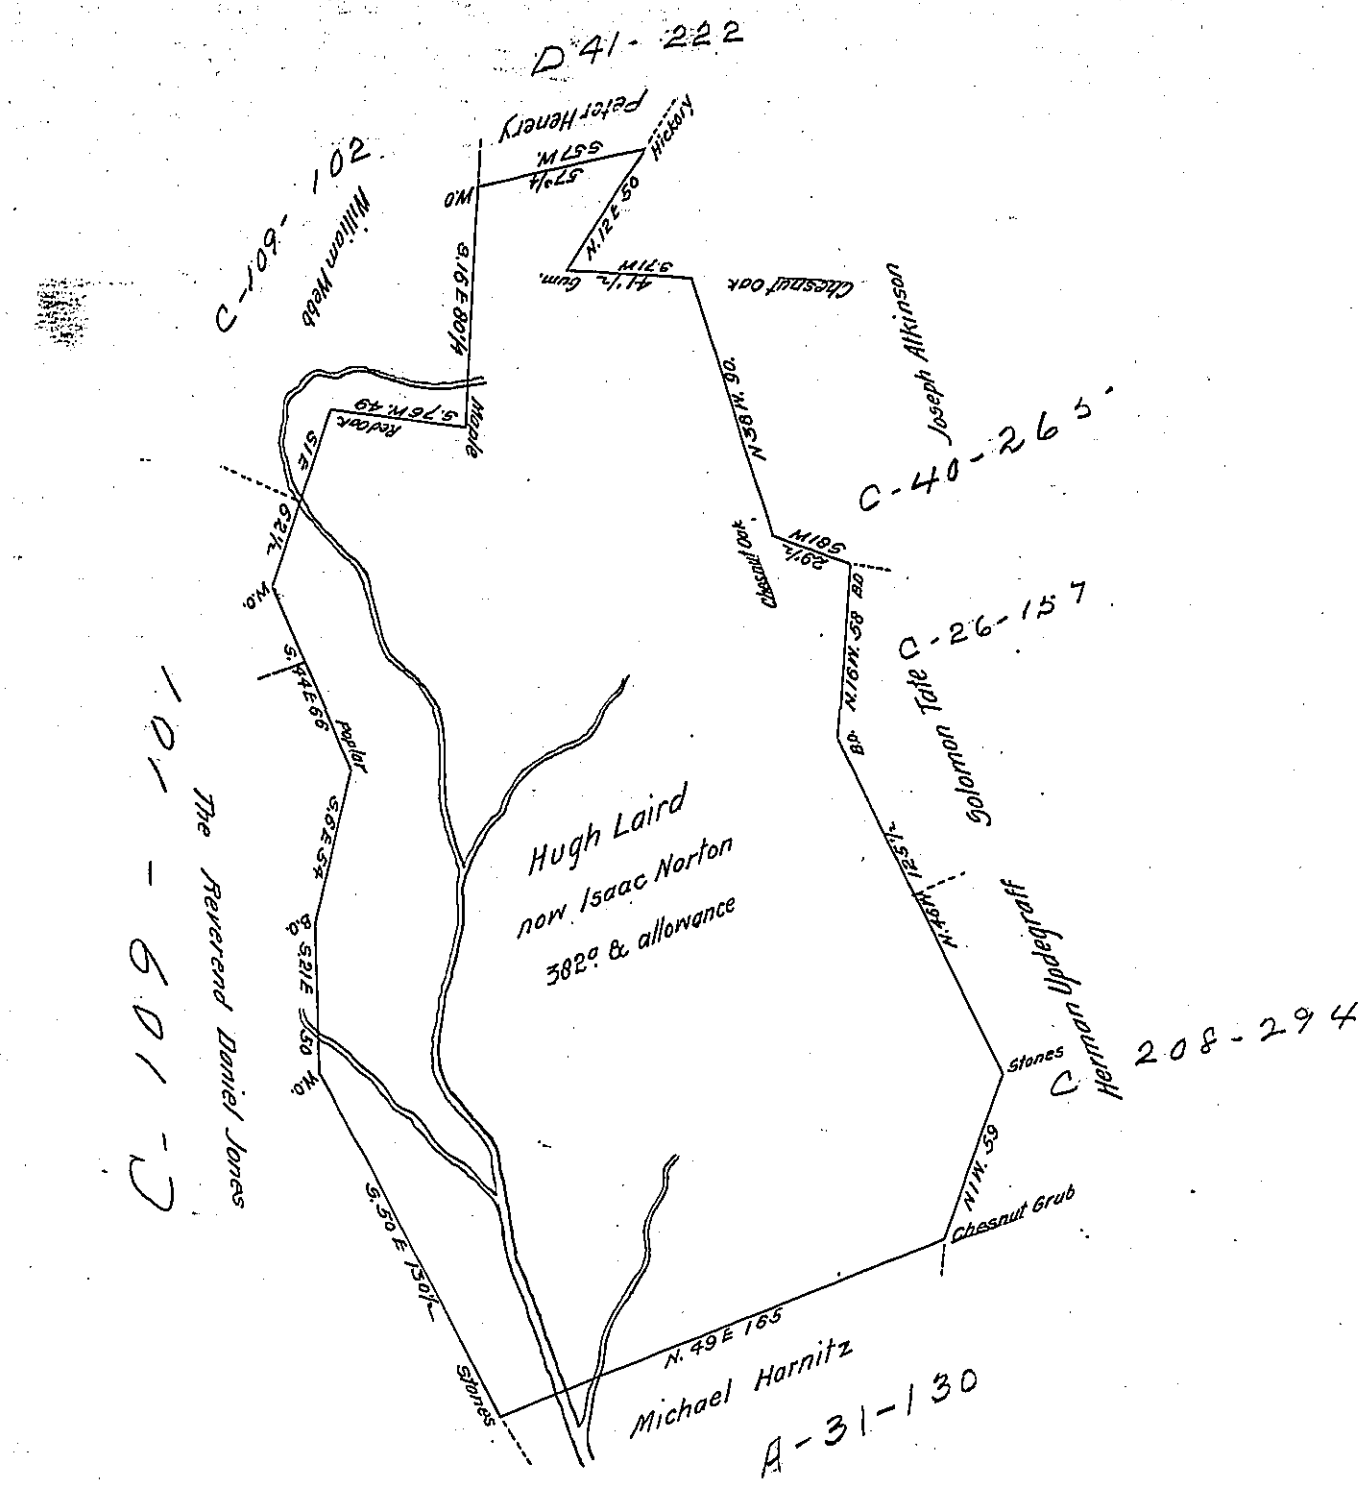

A Draught of a Tract of land Situate in Newberry Township in the County of York Resurveyed by the lines formerly Run in Pursuance of a warrant to Hugh Laird dated the 24th day of December 1771. Resurvey made the 22d October 1792. Containing Three Hundred and Eighty Three Acres and the Allowance of Six Acres pCent for Roads &c

John Forsyth D.S

Saml Brodhead Esqr
Surveyor General

IN TESTIMONY that the above is a copy of the original remaining on file in the Department of Internal Affairs of Pennsylvania, made conformably to an Act of Assembly approved the 16th day of February, 1833, I have hereunto set my Hand and caused the Seal of said Department to be affixed at Harrisburg, this twenty-first *day of* November *1905.*

Secretary of Internal Affairs