Form No. 3.

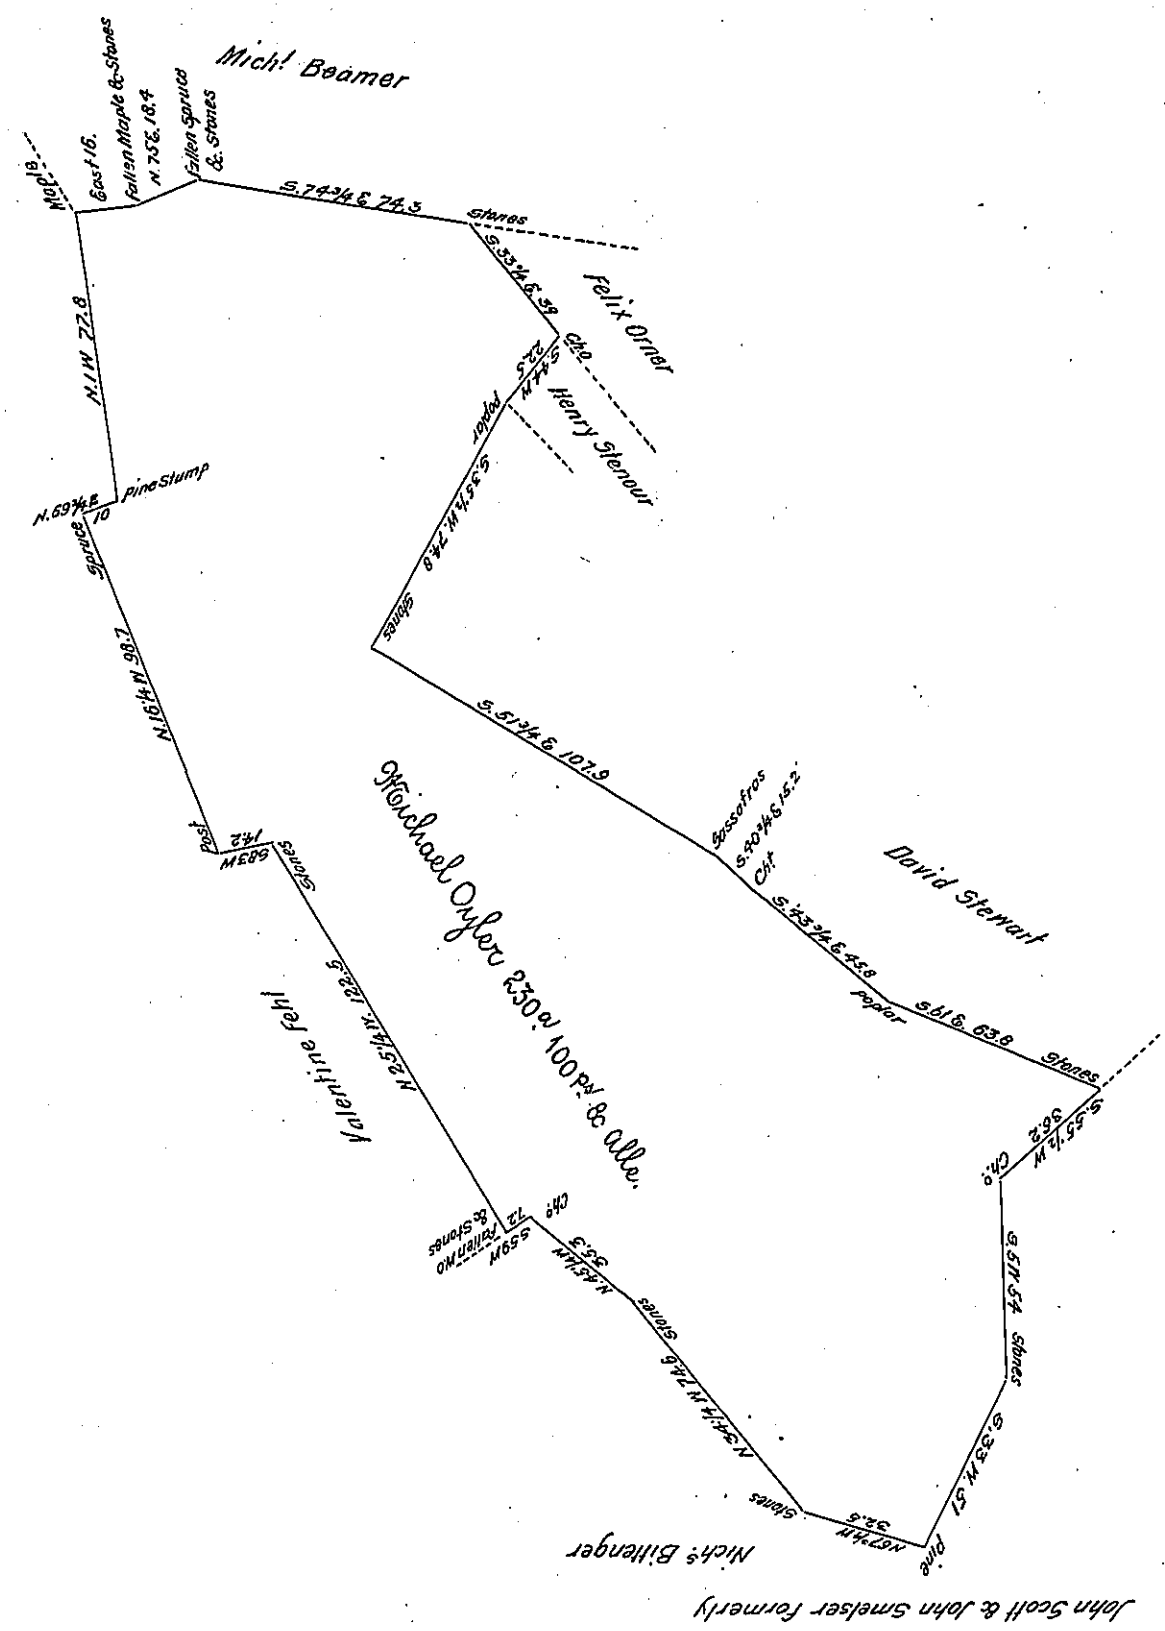

Situate in Hamaliss Township Adams County Surveyed March 28th 1816 In pursuance of a warrant granted to Michael Oyler for 270a dated October 10th 1815 Containing two hundred & thirty acres one hundred perches & alle. This and 91a 124pa & all Surv.d same say on warrant to David Stewart of same date and 27a 95pa & alle Surv.d same say on a warrant to Henry Stenow (alias Stenour) of same date were all one tract on which there is an old improvement which from information and its appearance is at least fifty years old and a family now living on it most of it is very hilly & rocky

To Reich.d Lee Esq.r
Surveyor General

Saml Sloan D.S.

IN TESTIMONY that the above is a copy of the original remaining on file in the Department of Internal Affairs of Pennsylvania, made conformably to an Act of Assembly approved the 16th day of February, 1833, I have hereunto set my Hand and caused the Seal of said Department to be affixed at Harrisburg, this Thirtieth *day of* April *1906.*

Isaac B. Brown
Secretary of Internal Affairs.