Form No. 3.

B-17

1

92

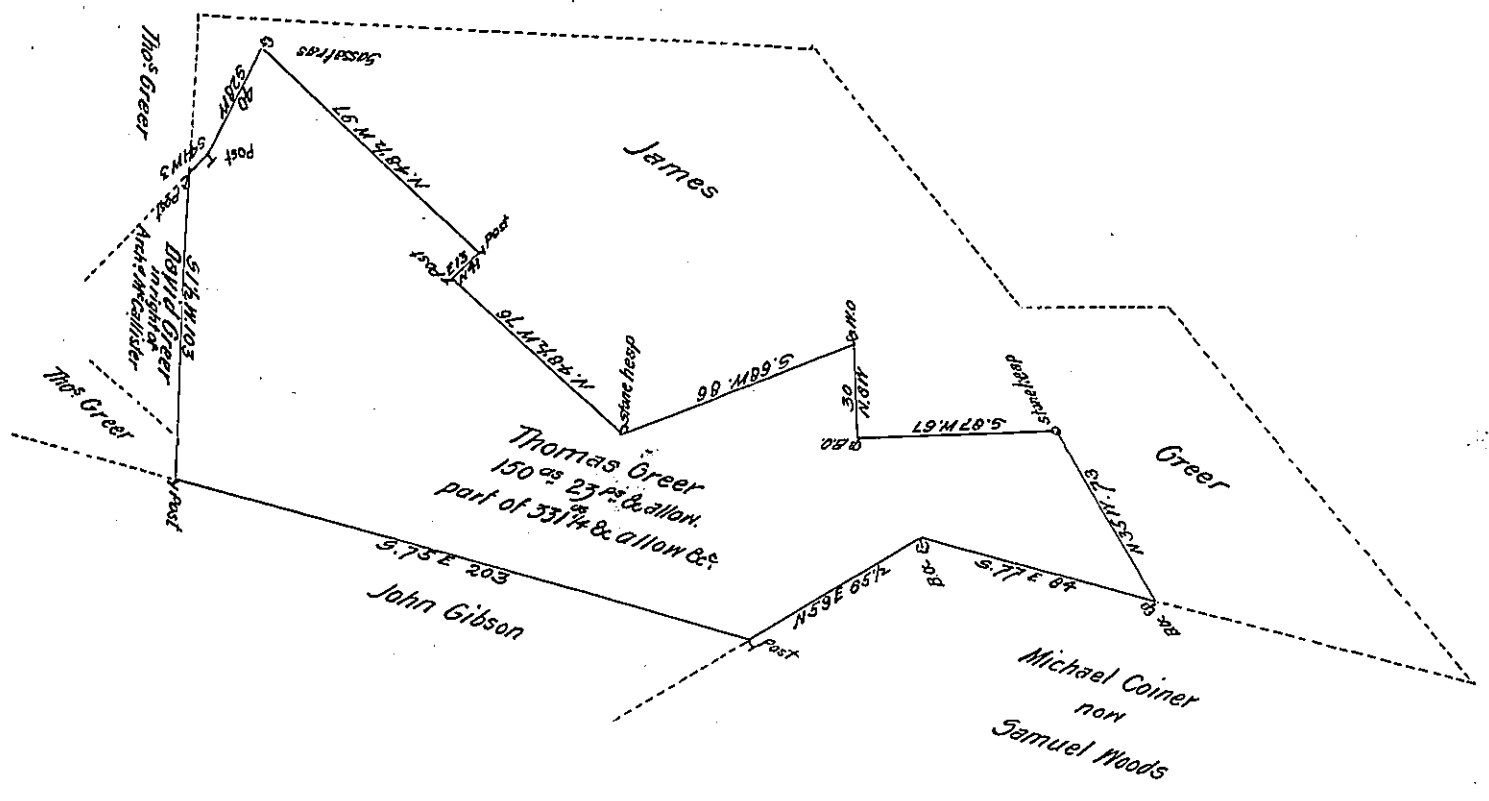

The Draught of a tract of Land situate in West pennsboro Township Cumberland County containing one hundred & fifty acres & twenty two perches & allowance of six p Cent for Roads &ce it being part of a Larger tract surveyd the 15th Day of June A.D. 1785 In Pursuance of a warrant from the Supreme Executive Council of the Commonwealth of Pennsylvania to Thomas Greer bearing Date at Philad.a May 25th 1785 Surveyd & Divided off the 8th & 9th December 1801

William Ramsey D.S

To Saml. Cochran Esquire
Survey.r Genl. of Pennsylvania

IN TESTIMONY that the above is a copy of the original remaining on file in the Department of Internal Affairs of Pennsylvania, made conformably to an Act of Assembly approved the 16th day of February, 1833, I have hereunto set my Hand and caused the Seal of said Department to be affixed at Harrisburg, this

eighth day of June 1906

Secretary of Internal Affairs.