Form No. 3.

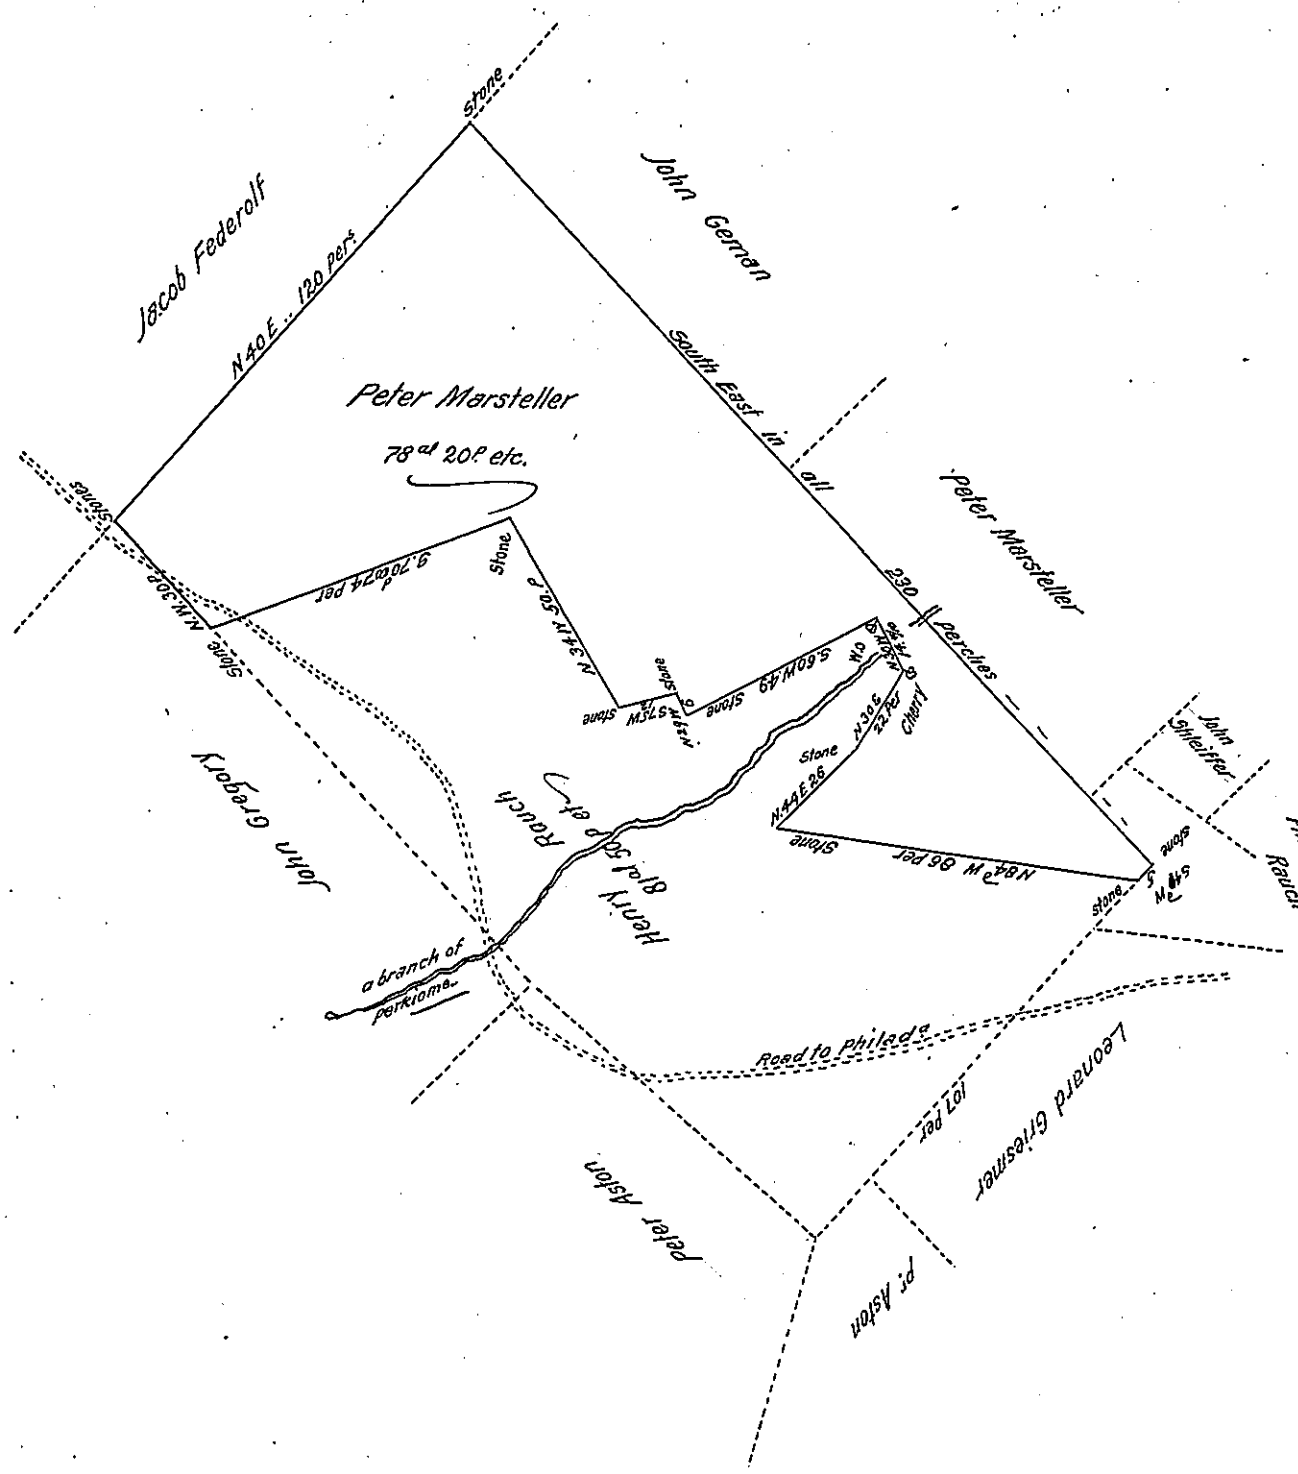

A Draught of a Tract of Land, Situate in Hereford Township in the County of Berks, in the State of Pennsylvania Being Part of a Tract of 159 Acres 20 perches et allowance which by a Vacating warrant dated the 3d August Anno 1744. was Surveyed to George Fuller and after it went through Several Hands the Same by Deed Poll of the 17th November 1772. was Sold by John Fuller to George Marsteller, and after his Death the above was Sold and is now to be conveyed to his Son Peter Marsteller. Beginning at a Stone a Corner of John Gemans Land thence by the Same and by other Lands of the said Peter Marsteller and by Land of Philip Rauch South East 230 perches to a Stone thence by Land of the said Philip Rauch South 41 degrees West 5 perches to a Stone set for a Corner of Henry Rauch's Part of the said whole Tract thence by the Same North 84 degr West 86 perches to a Stone... and North 44 degr East 26 perches to a Stone... and North 30 degr East 22 perches to a Cherry Tree... and North 30 West 14 perches and 4 Tenths to a white Oak... and South 60 degr West 49 perches to a Stone... and North 29 degr West 6 perches to a Stone... and South 75 degr West 12 perches to a Stone. And North 34 degr West 50 perches to a Stone... and By the Same South 70 degrees 30 minutes West 74 perches to a Stone in the Line of John Gregorys Land thence by the Same North West 30 perches to a Stone in the Line of Jacob Federolfs Land... thence by the Same North 40 degr East 120 perches to the Place of Beginning — Containing Seventy Eight Acres and 20 Perches of Land together with the usual Allowance at Six per Cent for Roads. — Surveyed for the said Peter Marsteller on the 23d May Anno 1788 —

per David Shultze

IN TESTIMONY that the above is a copy of the original remaining on file in the Department of Internal Affairs of Pennsylvania, made conformably to an Act of Assembly approved the 16th day of February, 1833, I have hereunto set my Hand and caused the Seal of said Department to be affixed at Harrisburg, this

first day of April 1907

Secretary of Internal Affairs