Form No. 3.

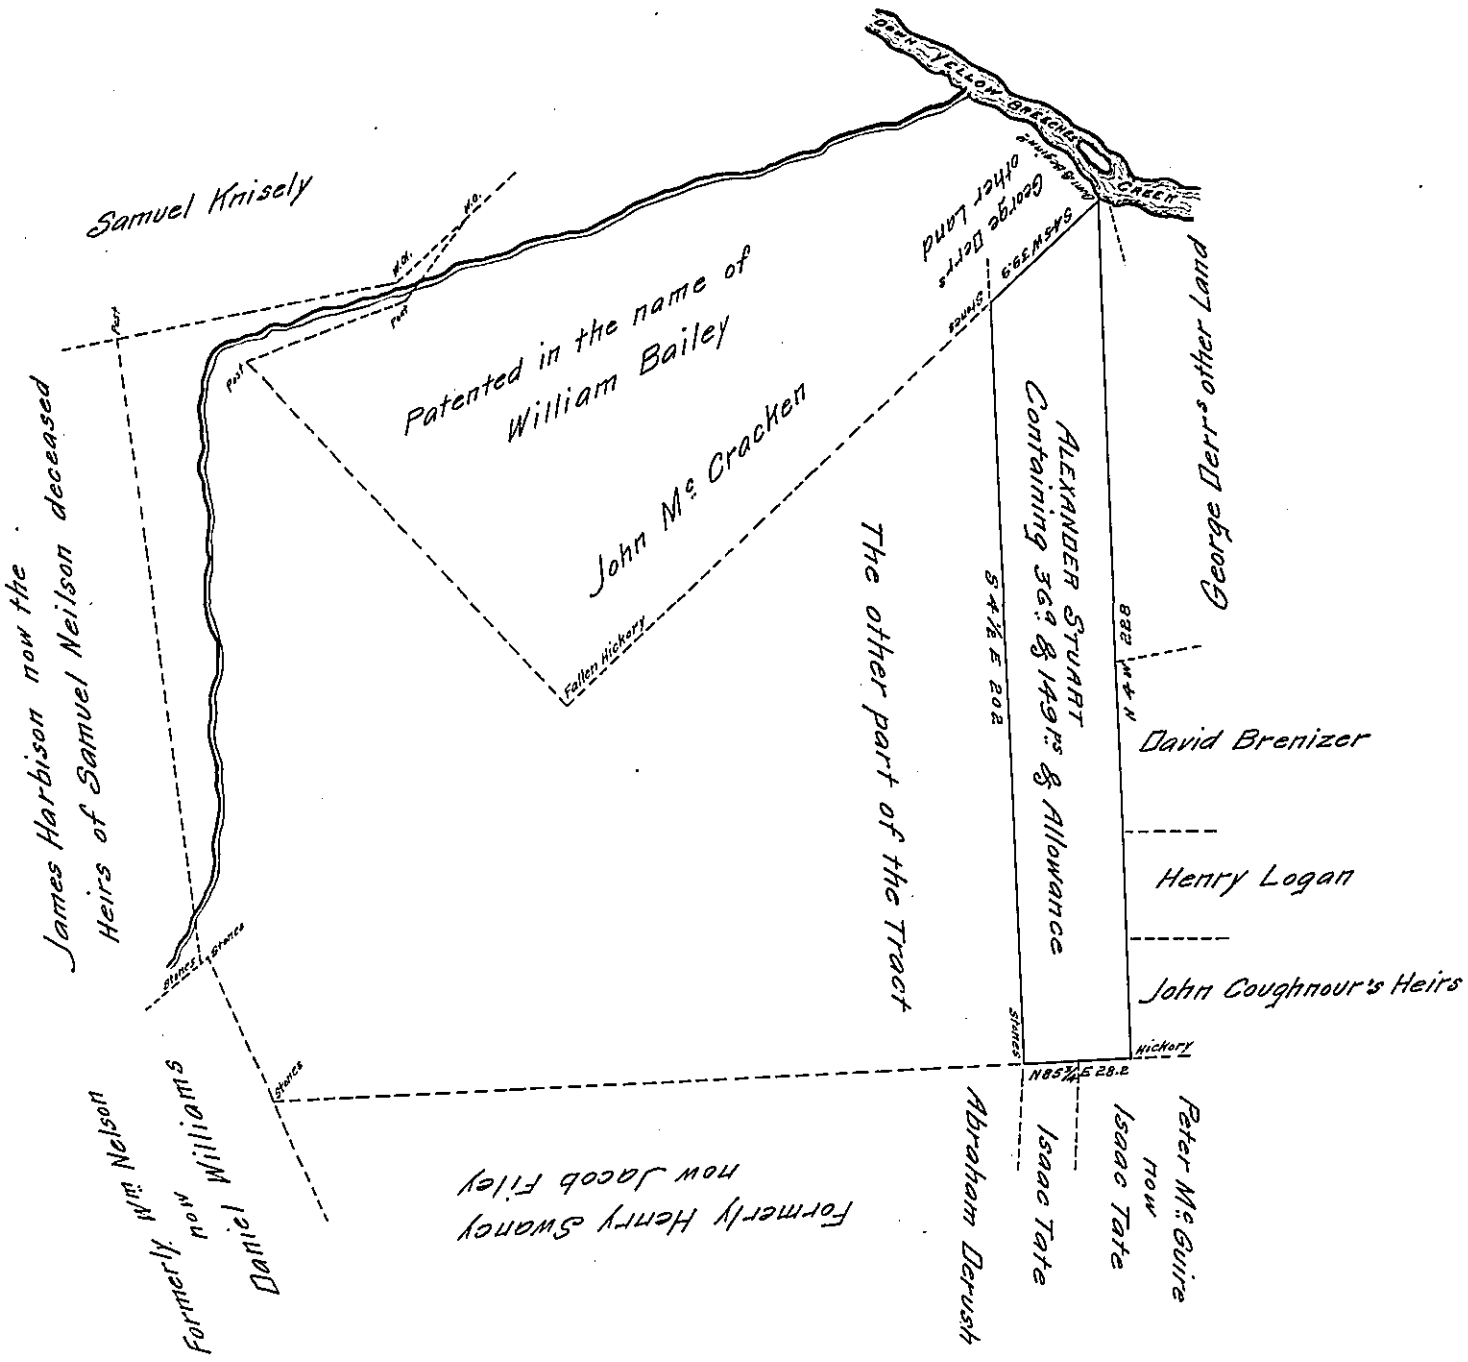

Situate in Monoghan Township in the County of York, Containing within the black lines as above set forth 36 as & 149 ps and allowance, Being part of a larger tract of 247 as & 39 ps & allowance, which was Originally Surveyed by George Stevenson late U. S. on the 10 day of October A: D: 1751, in pursuance of a warrant for 200 as granted to Alexander Stuart dated the 9 day of June 1750. Resurveyed and divided off from the said larger tract the 1st day of June 1821, at the instance of the present owner George Derr who desired the same to be returned for Confirmation

Peter Spangler D.S.

To Samuel Cochran
Esquire Surveyor General
Harrisburg, Pa

IN TESTIMONY that the above is a copy of the original remaining on file in the Department of Internal Affairs of Pennsylvania, made conformably to an Act of Assembly approved the 16th day of February, 1833, I have hereunto set my Hand and caused the Seal of said Department to be affixed at Harrisburg, this

eighth day of May 1907

Henry Houck
Secretary of Internal Affairs.