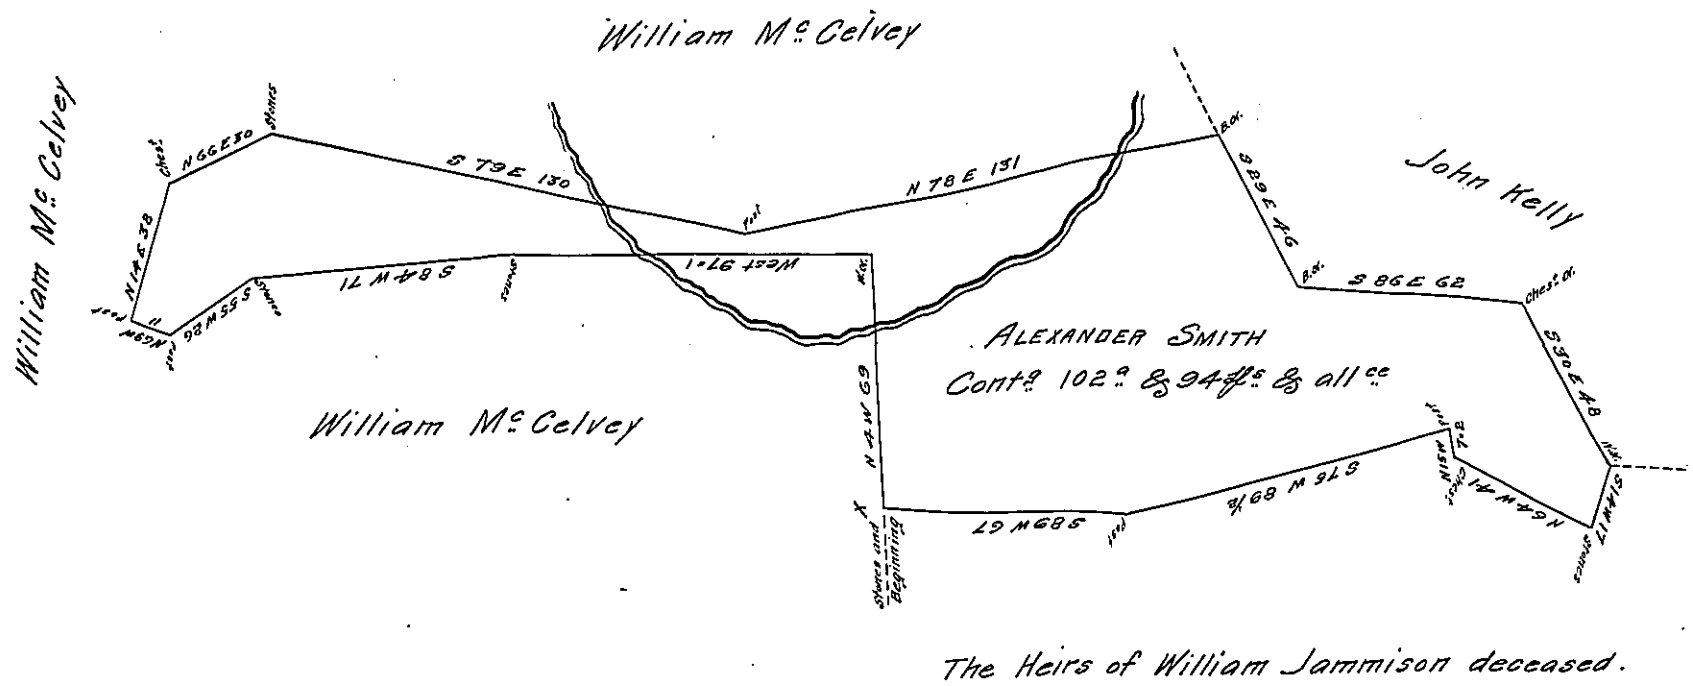

Situate in Hopewell Township in the County of York, Containing as above set forth 102a & 94ps and allowance &c. Originally surveyed by William Kersey late D.S. In pursuance of a Warrant Granted to Alexander Smith bearing date the 16th day of March Anno Domini 1790. — And resurveyed by the old lines at the request of Robert Gemmil Executor of the Estate of the said Alexander Smith deceased the 6th day of June Anno Domini 1805 —

Per Jacob Spangler D.S.

John Eichelberger D.S.

To Samuel Cochran Esquire
Surveyor General
Lancaster, Pa

IN TESTIMONY that the above is a copy of the original remaining on file in the Department of Internal Affairs of Pennsylvania, made conformably to an Act of Assembly approved the 16th day of February, 1833, I have hereunto set my Hand and caused the Seal of said Department to be affixed at Harrisburg, this

eighth day of May 1907

Henry Houck

Secretary of Internal Affairs.