Form No. 3.

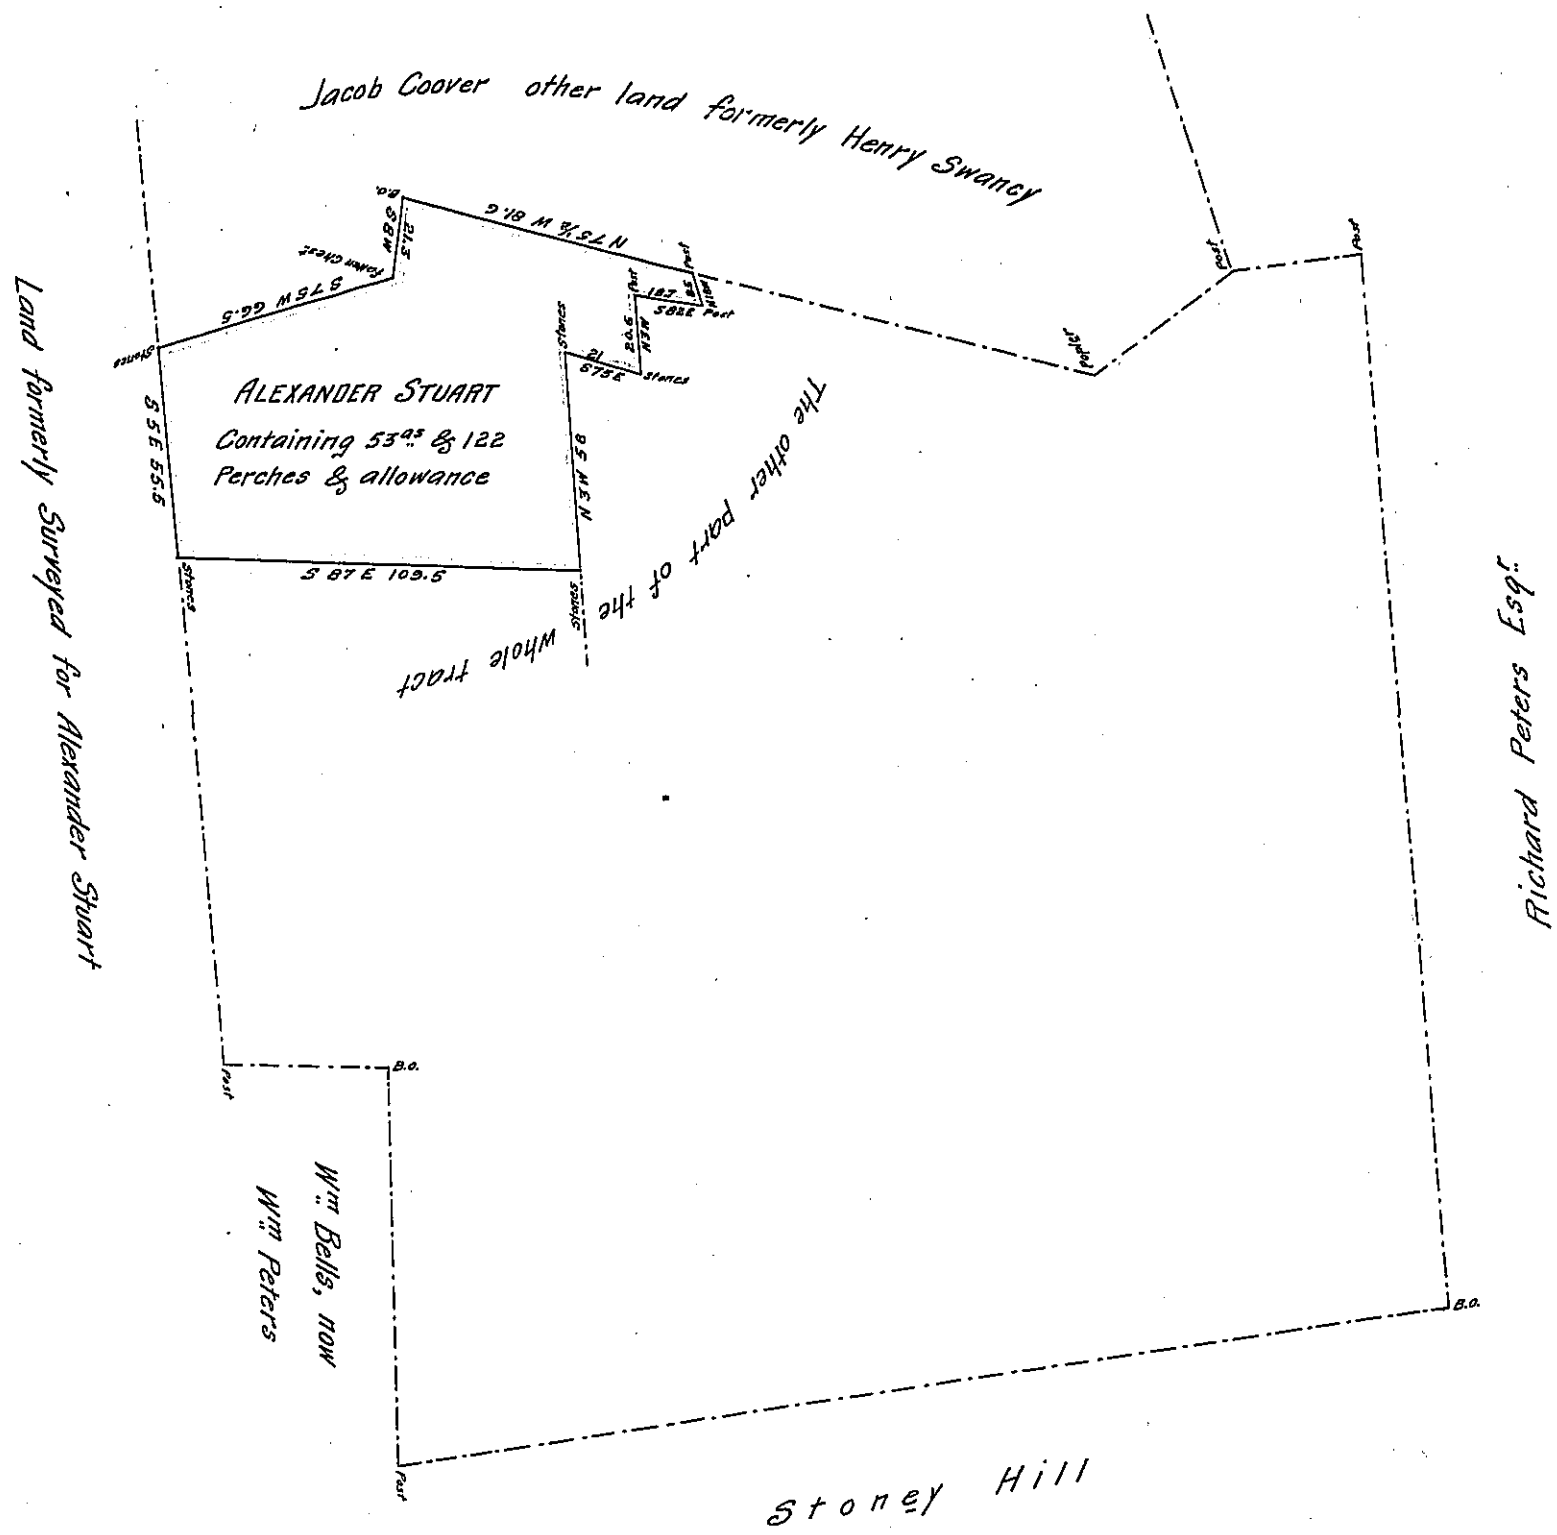

A Draught of a Piece of Land Situate in Monaghan Township, in the County of York, Containing as above Set forth 53as & 122 perches & allowance &c part of 526½as & allowance &ca which was originally Surveyed on the 12th day of October A.D. 1751 by George Stevenson, late D.S. In pursuance of a warrant for —as granted to Alexander Stuart, bearing date the 9th Day of June 1750; Since divided &c Now on the 7th day of July A.D. 1838, Examined & Corrected the above &c at the Request of Jacob Coover, the present owner, who requested me to make return of the Same for Confirmation

Yer D. Leese D.S.

To John Taylor, Esquire
Surveyor General

IN TESTIMONY that the above is a copy of the original remaining on file in the Department of Internal Affairs of Pennsylvania, made conformably to an Act of Assembly approved the 16th day of February, 1833, I have hereunto set my Hand and caused the Seal of said Department to be affixed at Harrisburg, this nineteenth *day of* July *1907.*

Henry Houck
Secretary of Internal Affairs.