Form No. 3.

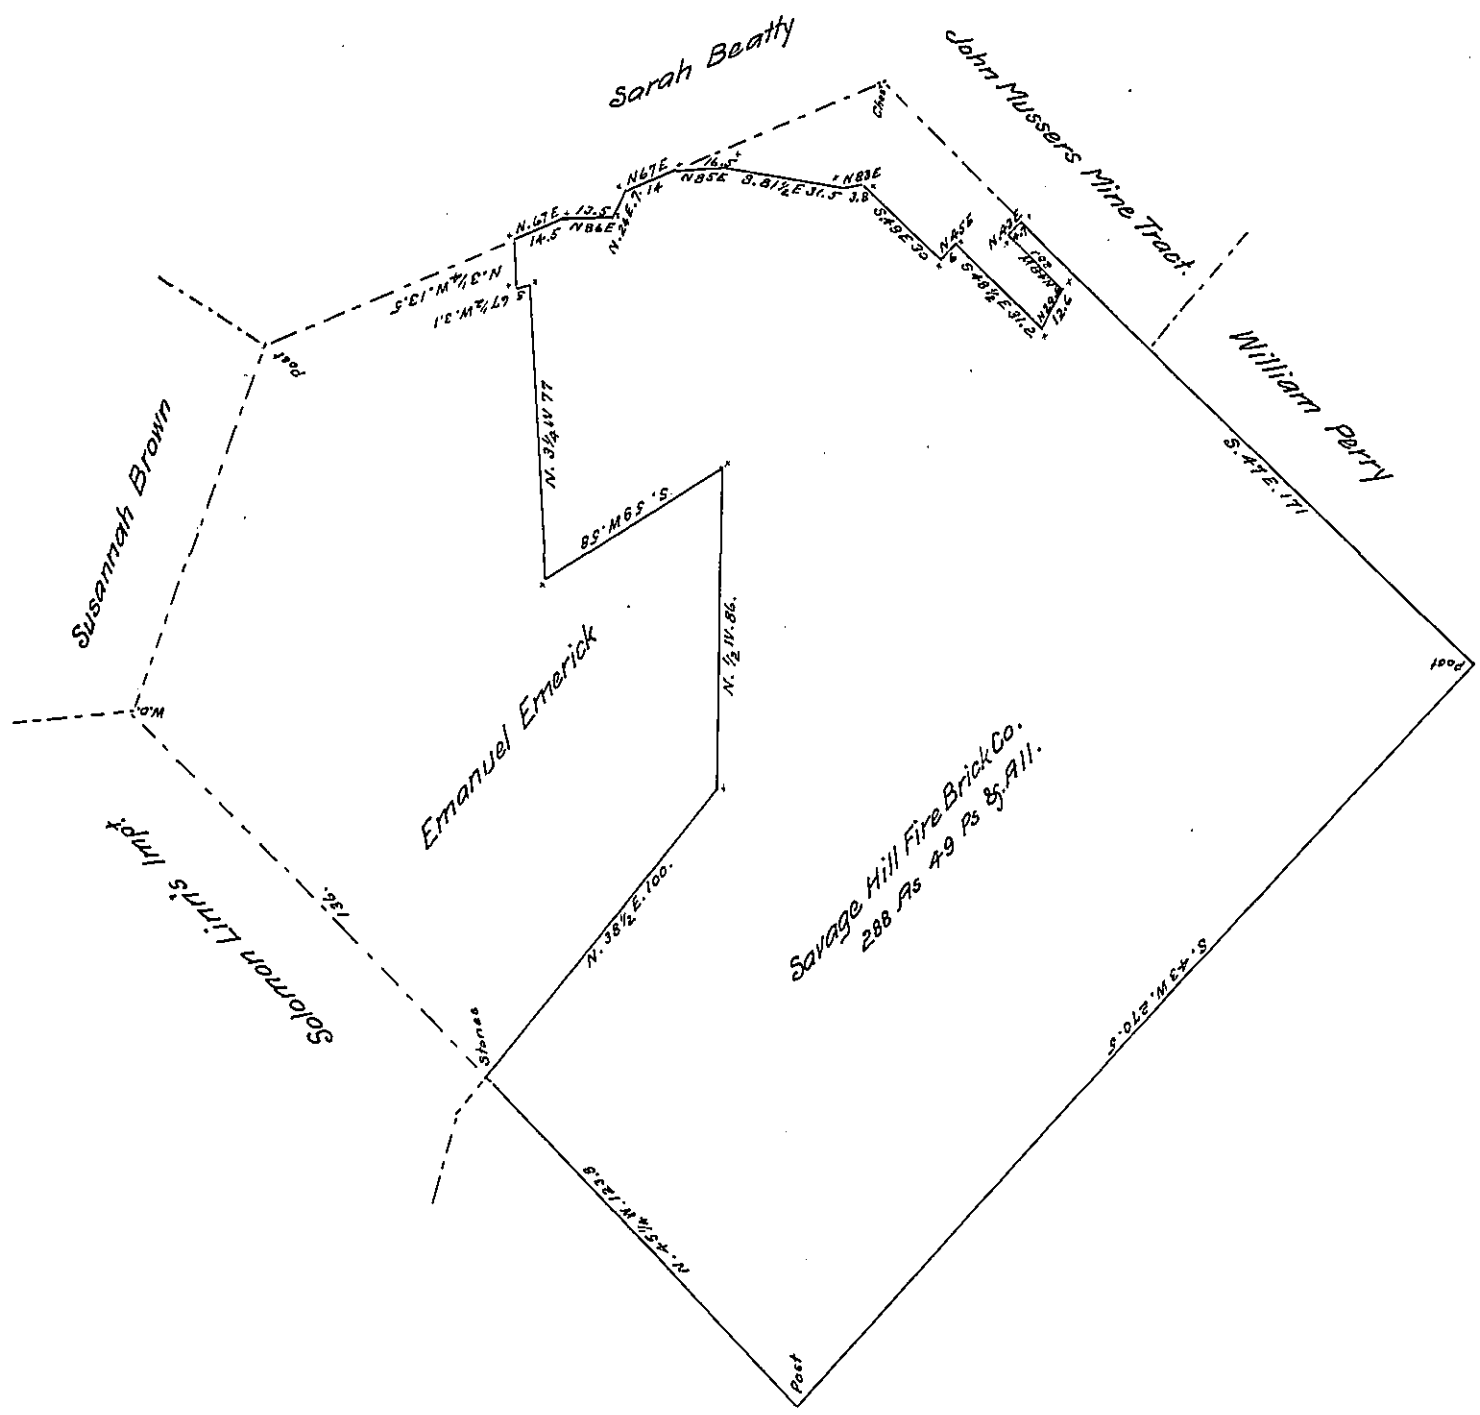

A Draft of a tract of land situated in the Township of Fairhope and County of Somerset, containing 288 acres 49 perches and allowance of six per cent. for roads, etc. Surveyed for Savage Hill Fire Brick Co the twenty-fifth day of June, 1903, it being part of a larger tract containing 420¾ acres, ---------- perches and allowance, originally surveyed in pursuance of a warrant granted to Rachel Tempest dated the nineteenth day of July 1793.

To Hon. Isaac B. Brown.
Secretary of Internal Affairs.

C. H. Schumaker
County Surveyor.

IN TESTIMONY that the above is a copy of the original remaining on file in the Department of Internal Affairs of Pennsylvania, made conformably to an Act of Assembly approved the 16th day of February, 1833, I have hereunto set my Hand and caused the Seal of said Department to be affixed at Harrisburg, this thirteenth *day of* March *1908.*

Henry Houck
Secretary of Internal Affairs.