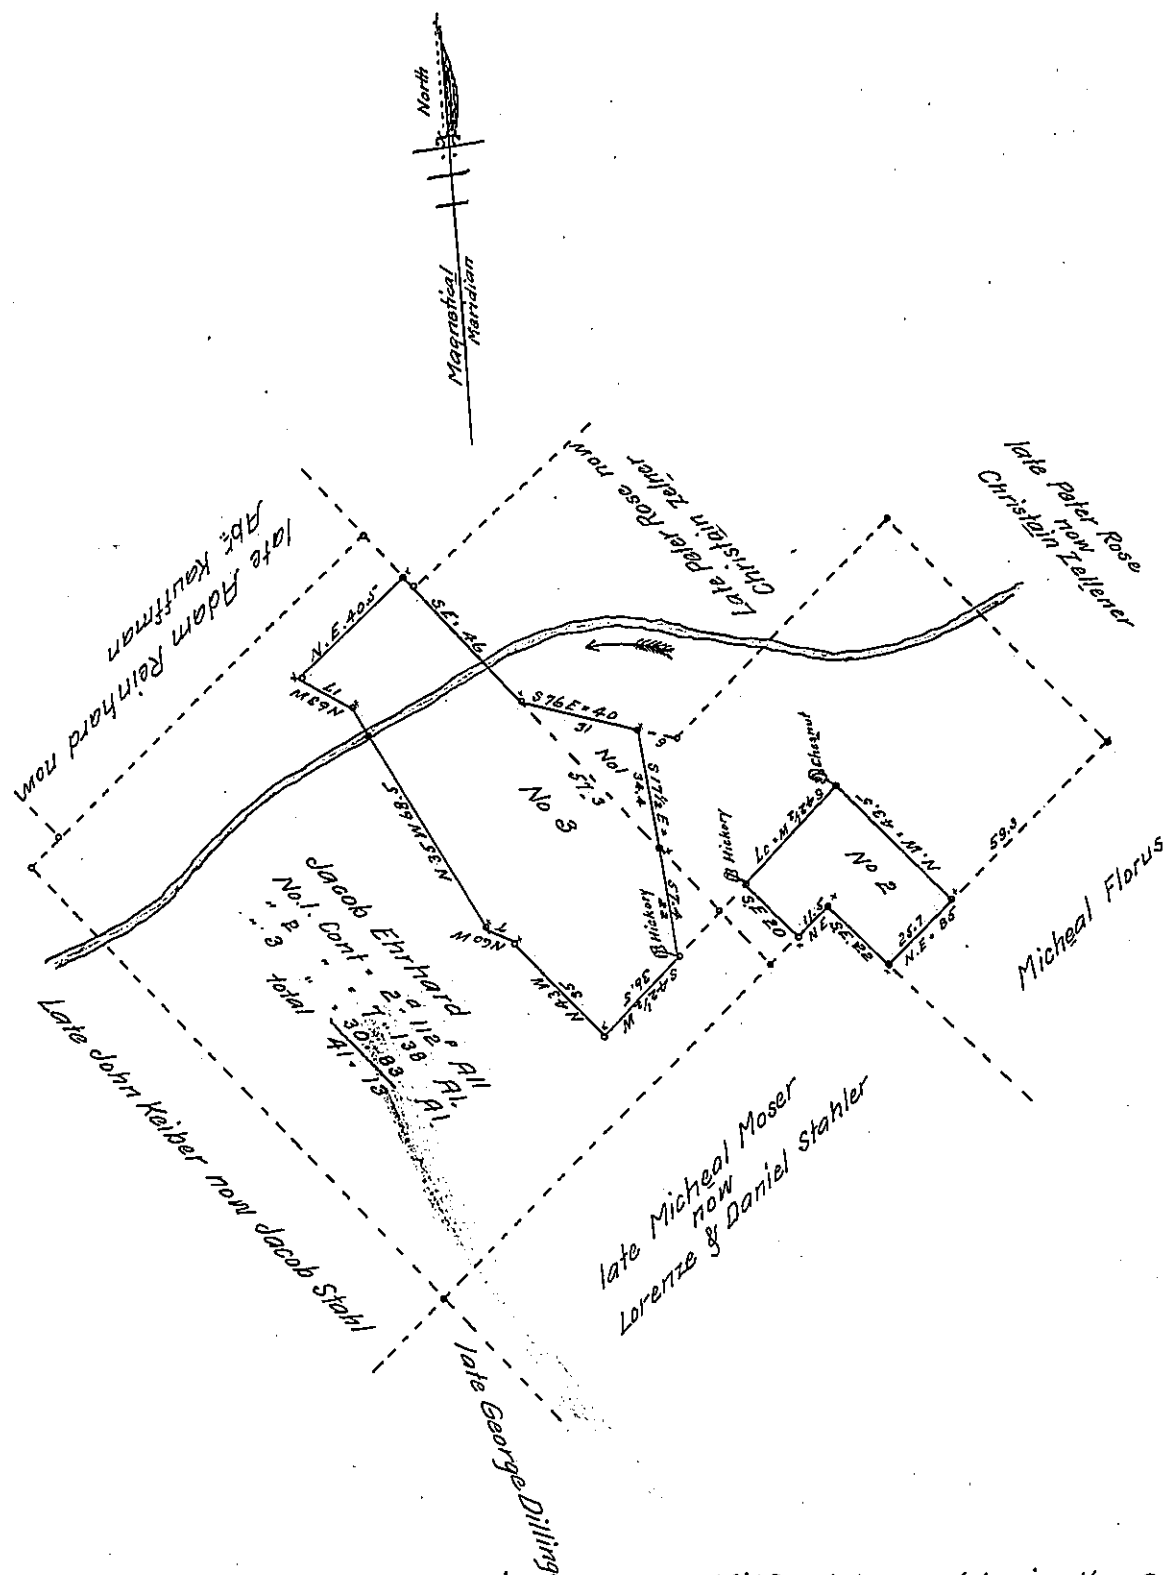

A Draught of three tract of Land Situated in Upper Milford township in the County of Lehigh Containing together forty one acres and thirteen perches and the Usual Allowance of 6 pr Cent &c. No 3 is the residue of a warrant which has been Origenally surveyed to Martin Whiteknight Containing one hundred and nineteen acres and one hundred and twenty nine perches & Allow. dated the 26th day June 1734 No. 1 & 2 are the residue of another Warrant surveyed to the said Martin Whiteknight date the 12th day of September, A. D. 1738.

Surveyed and returned for Jacob Moyer the 4th Day April A.D. 1837

for A. K. Wittman D.S.

To John Taylor S.G.

IN TESTIMONY that the above is a copy of the original remaining on file in the Department of Internal Affairs of Pennsylvania, made conformably to an Act of Assembly approved the 16th day of February, 1833, I have hereunto set my Hand and caused the Seal of said Department to be affixed at Harrisburg, this seventh *day of* July *1908.*

Henry Houck

Secretary of Internal Affairs.