Form No. 3.

See 221

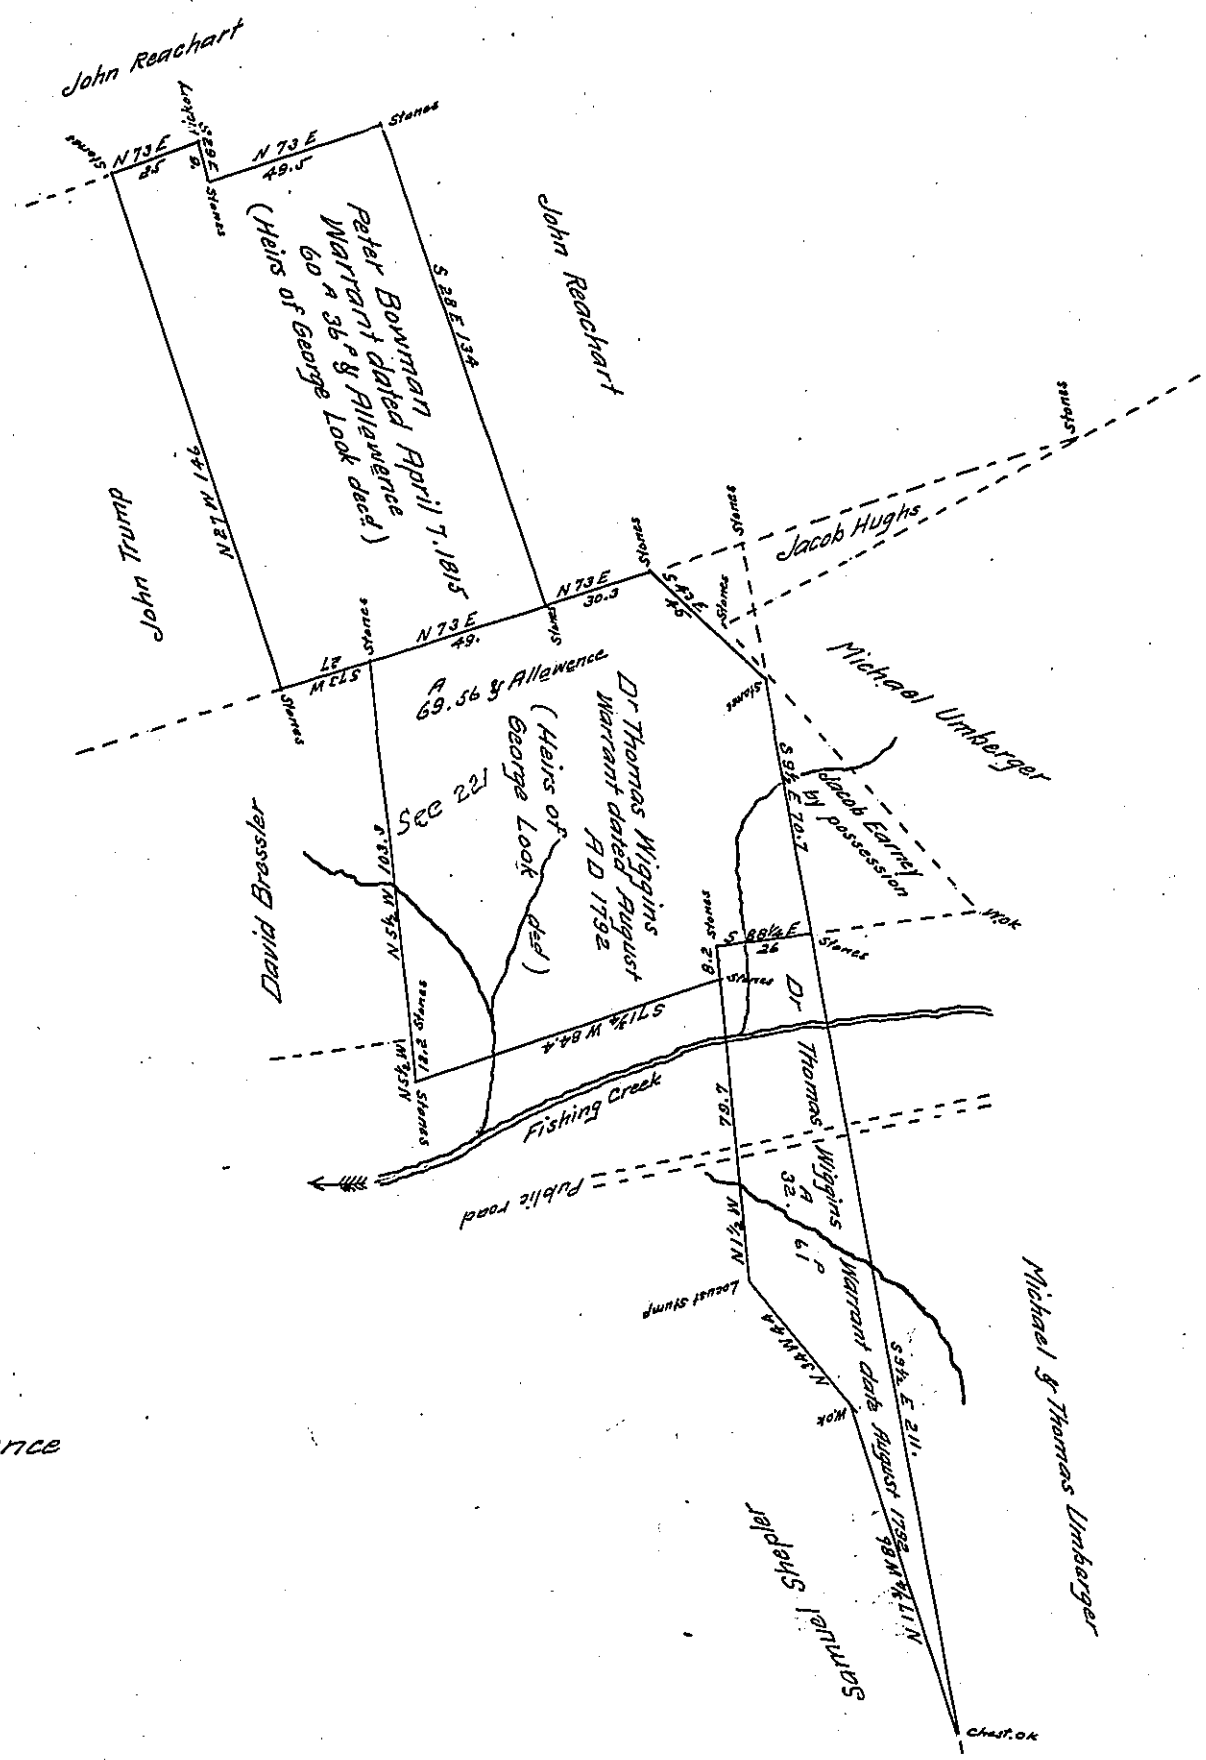

Peter Bowman
" 60.36
" 69.56
" 32.61
161.153 & Allowence
A . P.

A Connected Draft of land Situate in West Hanover township Dauphin Co. Containing as follows to Wit: Sixty acres and thirty six perches granted to Peter Bowman Warrant dated April 7. 1815, And One hundred acres and One hundred and twelve perches and allowence of six per Cent Granted to Dr Thomas Wiggens by Warrant dated August 21 AD 1792. for Three hundred and eight acres and a half &c Survey the above discribed tracts for Michael Umberger & the heirs of George Look decd February 12. 1864.

To James P Barr General Surveyor of Pennsylvania

Per Thomas Strohm C.S.

IN TESTIMONY that the above is a copy of the original remaining on file in the Department of Internal Affairs of Pennsylvania, made conformably to an Act of Assembly approved the 16th day of February, 1833, I have hereunto set my Hand and caused the Seal of said Department to be affixed at Harrisburg, this twentieth *day of* August *1908.*

Henry Hoch

Secretary of Internal Affairs.