Form No. 3.

97

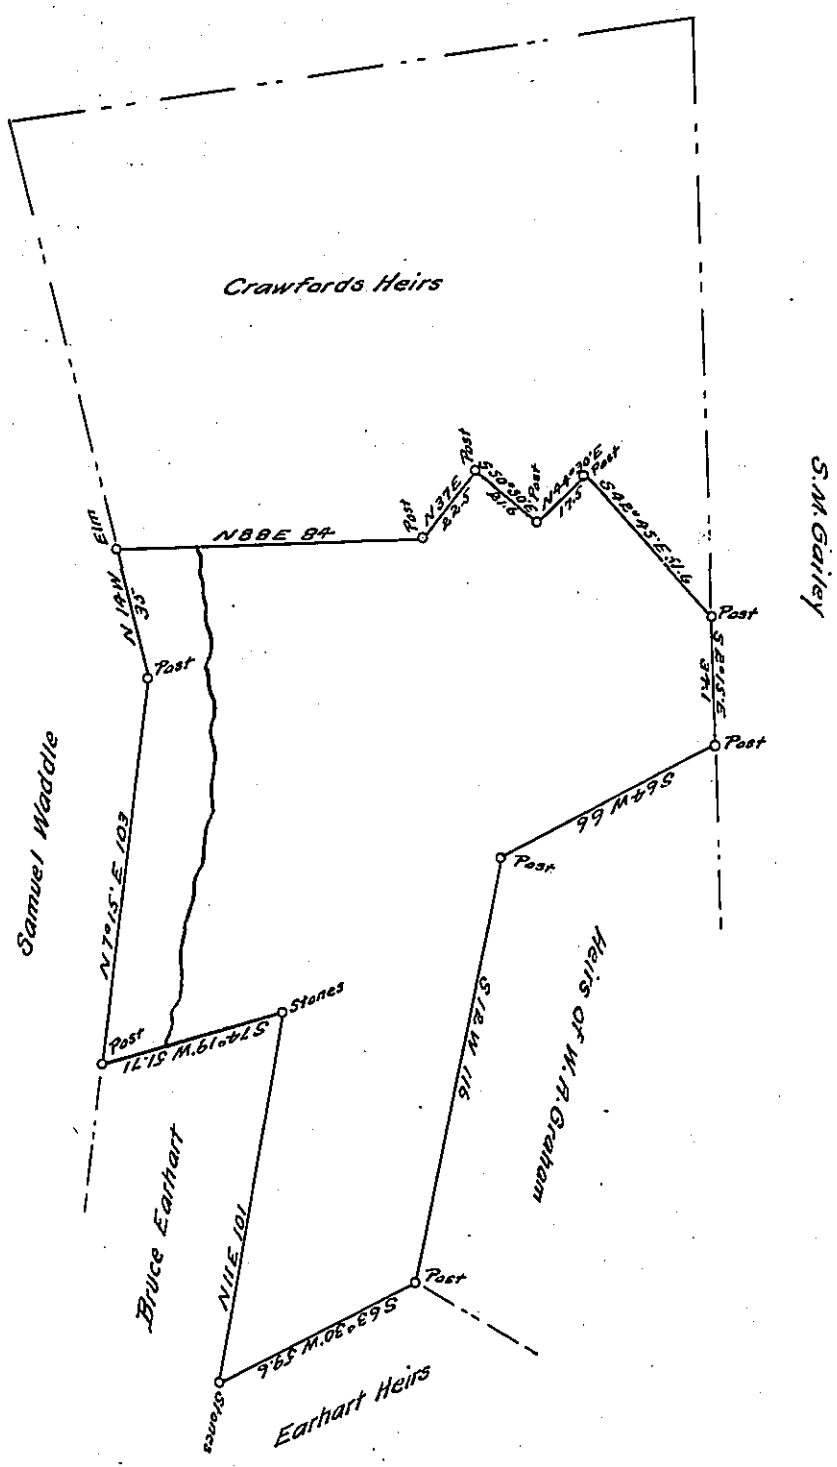

A Draft of a tract of land situated in the Township of Conemaugh and county of Indiana, containing One Hundred and Twenty five acres, two perches and allowance of six per cent for roads, etc. Surveyed for Wm. A. Graham's devisees the sixth day of August 1903, it being part of a larger tract containing 281 acres 00 perches and allowance, originally surveyed in pursuance of a warrant granted to Mary Graham dated the Third day of March 1779.

To James W. Latta, Esq.,
Secretary of Internal Affairs
Mar 24 1904

D.L. Moorhead
County Surveyor

IN TESTIMONY that the above is a copy of the original remaining on file in the Department of Internal Affairs of Pennsylvania, made conformably to an Act of Assembly approved the 16th day of February, 1833, I have hereunto set my Hand and caused the Seal of said Department to be affixed at Harrisburg, this twenty-eighth day of March 1910

Henry Houck
Secretary of Internal Affairs.