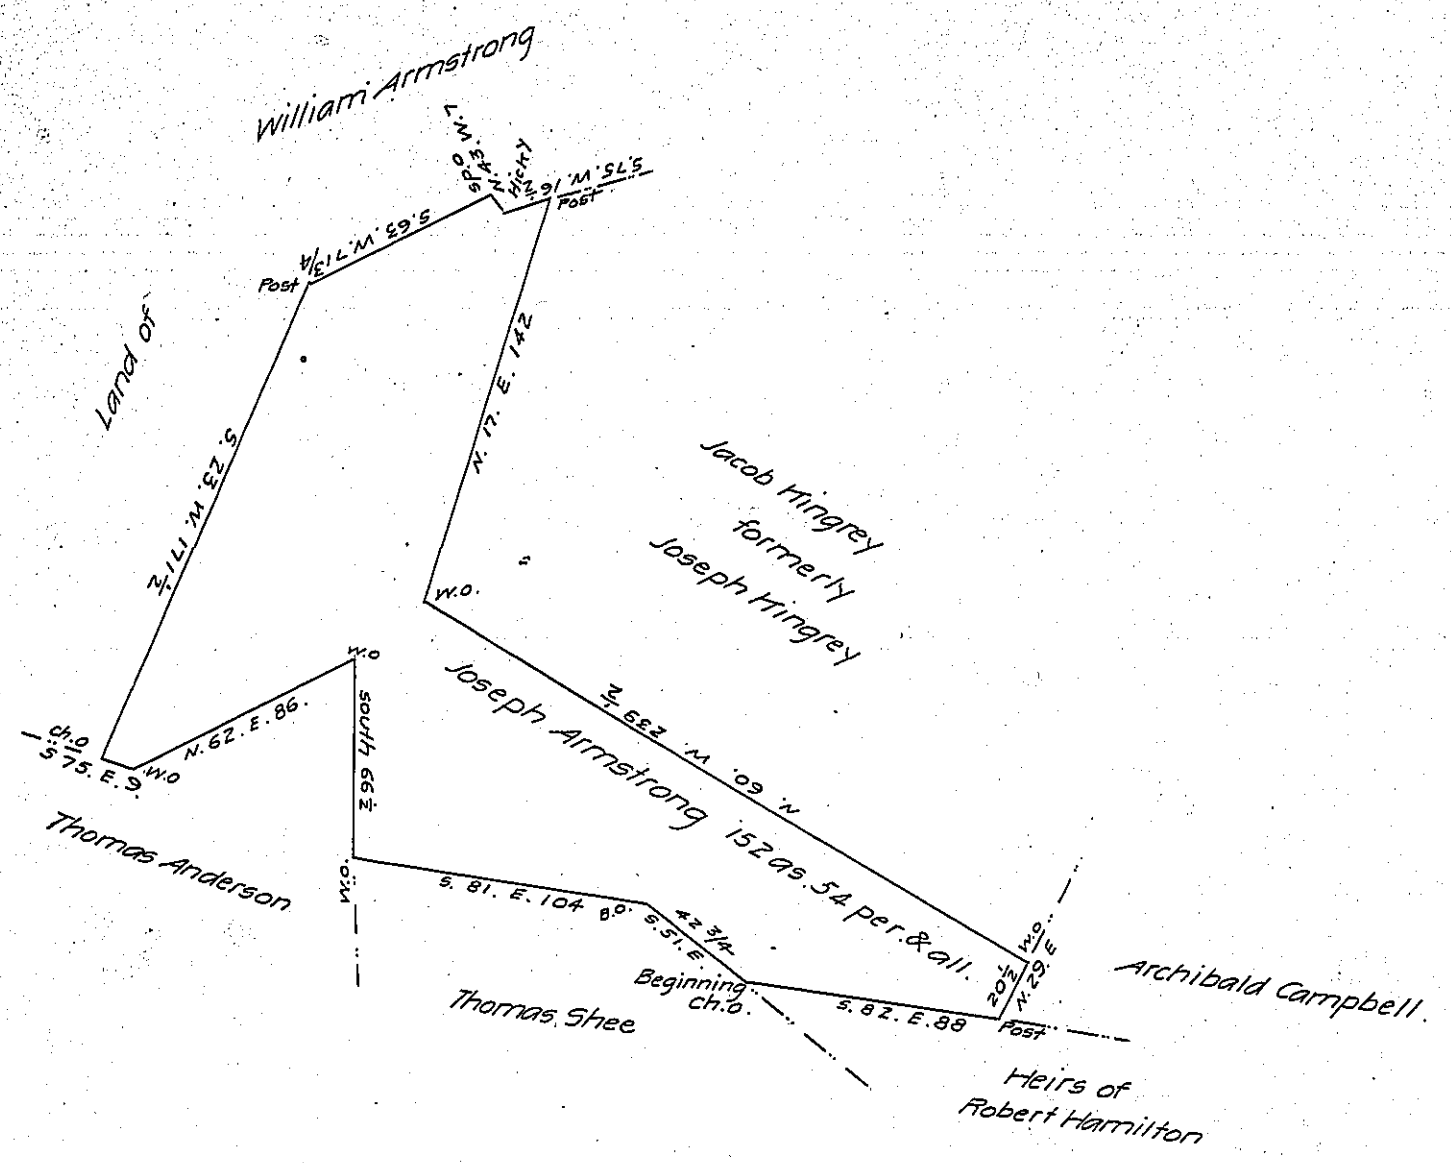

Draft of a tract of land situate in St Thomas township (formerly Hamilton township) Franklin County Containing one hundred & fifty two acres fifty four perches & allowance of six per cent for roads &c. which surveyed the 21st of March 1772 In pursuance of an application granted Joseph Armstrong for 100 as. of land joinⁿᵍ William Armstrong, Joseph Kingrey & William Rankin in Hamilton Township dated the 1st of August 1766 No. 461 as appears from a rough draft now in the Deputy Surveyors office of Franklin County certified the 17th day of April 1830 In pursuance of a contract with the Board of Property for carrying into effect the several Acts of Assembly relating to Proprietary rights &c

William Hamilton } Contractors.
Wm. S. Davis

To Gabl Hiester Esqr Surr Genl

The land above described is included in a survey said to contain 156 as. 25 ps. & all which was surveyed in pursuance of a Warrant granted James Mc Michael dated the 27th of March 1788 under which warrant & survey the present owner claims the same.

Christian Crider owner & occupier St Thomas Township
J. Mc Michael Pat'd

IN TESTIMONY that the above is a copy of the original remaining on file in the Department of Internal Affairs of Pennsylvania, made conformably to an Act of Assembly approved the 16th day of February, 1833, I have hereunto set my Hand and caused the Seal of said Department to be affixed at Harrisburg, this

fifteenth day of July 1909

Henry Houck
Secretary of Internal Affairs.