FORM No. 3.

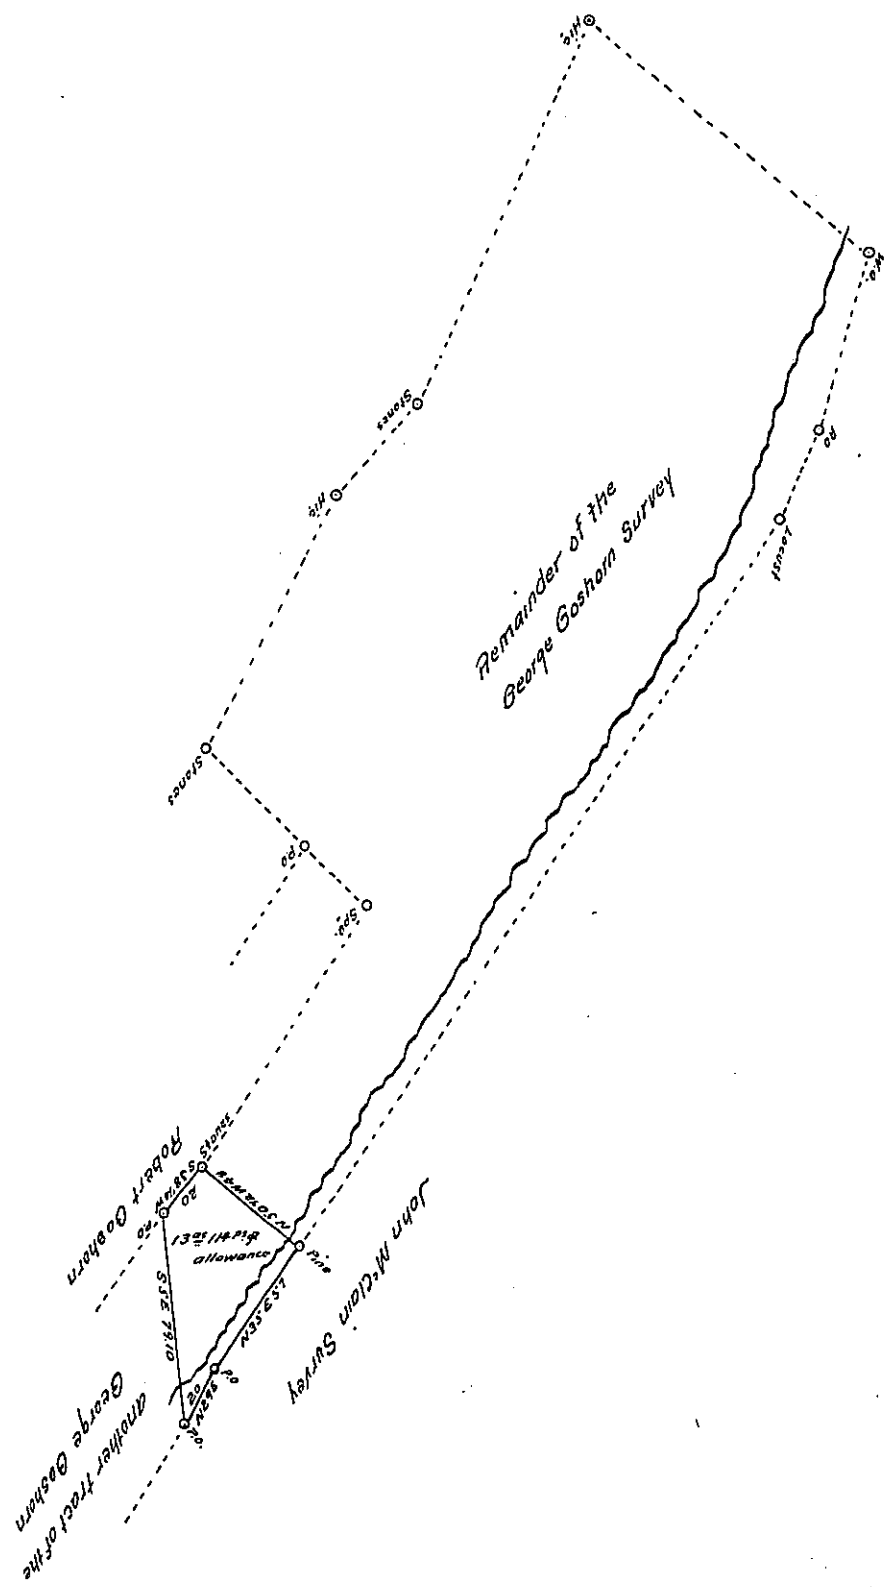

Draft of a tract of land situated formerly in Doublin Township now in Tell, Huntingdon County Containing thirteen Acres and one hundred and fourteen perch, and the usual allowance for roads &c. Surveyed For Robert Goshorn the 1st November A.D. 1871. Being part of a larger tract of land Containing 220 acres & allowance Originally surveyed in pursuance of a warrant granted to George Goshorn dated the 19th day of February A.D. 1793.

To the Surveyor General
Hon. J. M. Campbell

James E. Glasgow C.S.
Hunt. Co.

IN TESTIMONY that the above is a copy of the original remaining on file in the Department of Internal Affairs of Pennsylvania, made conformably to an Act of Assembly approved the 16th day of February, 1833, I have hereunto set my Hand and caused the Seal of said Department to be affixed at Harrisburg, this twenty-fourth *day of* November *1909*

Henry Houck
Secretary of Internal Affairs.