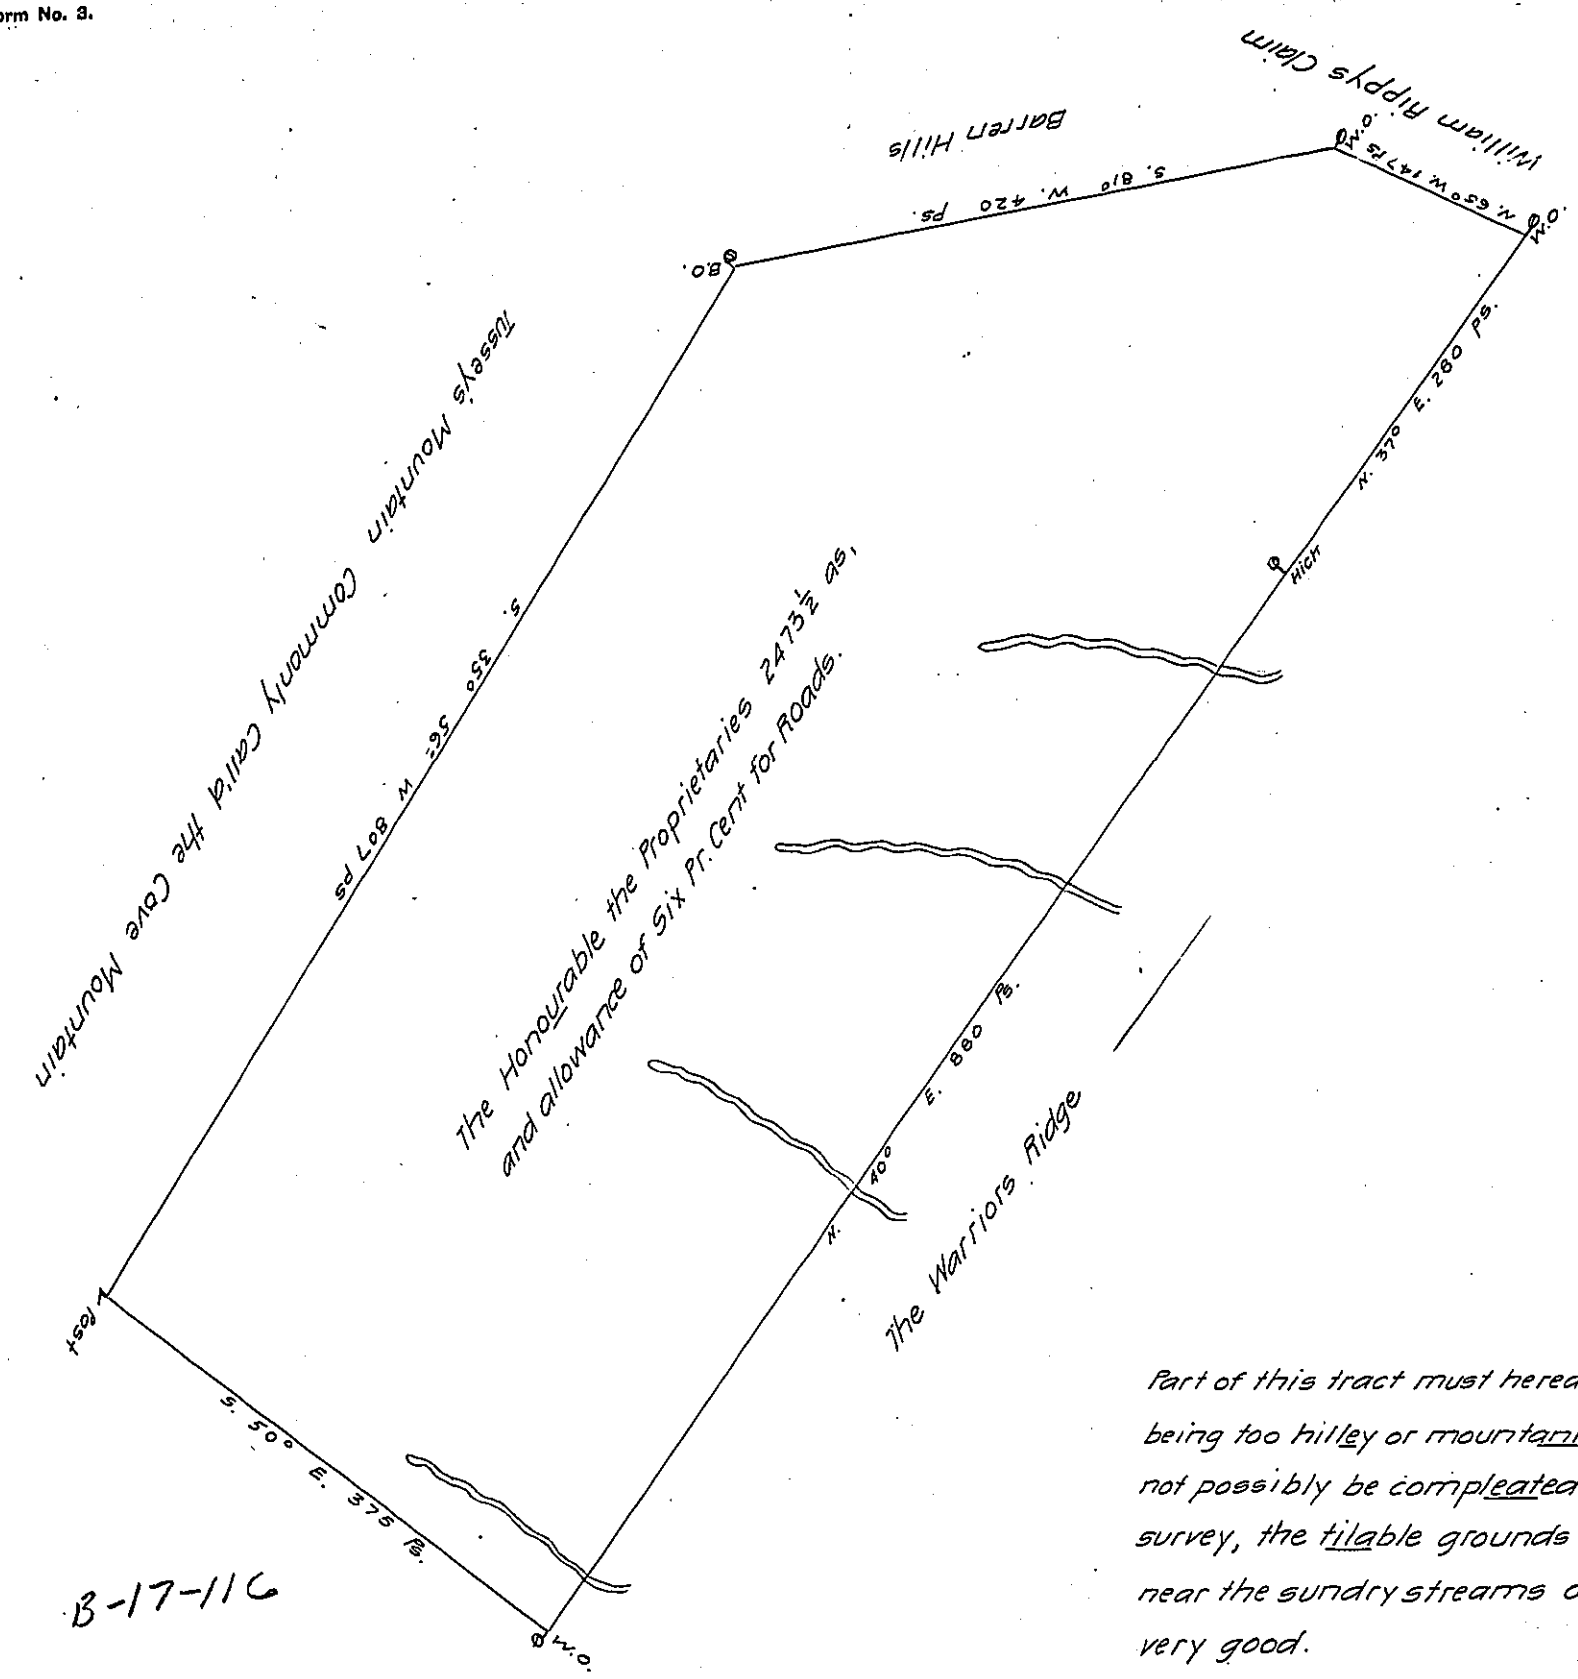
William Hippys Claim
Barren Hills
S. 810 W. 420 Ps.
B.O.
O.M.
N. 650 W. 147 Ps.
Tussey's Mountain commonly Caill'd the Cove Mountain
S. 350 56' W. 807 Ps
The Honourable the Proprietaries 2473½ as,
and allowance of Six Pr. Cent for Roads.
Hick
N. 370 E. 280 Ps.
E. 880 Ps.
N. 40°
The Warriors Ridge
Post
S. 50° E. 375 Ps.
O.M.

B-17-116

Part of this tract must hereafter be cut off being too hilley or mountanious, and could not possibly be compleated at the first survey, the tilable grounds situate on & near the sundry streams of water, are very good.

A Draught of a Tract of Land situate in the Warriors Valley on the North West Side of the Warriers Ridge and on the South East Side of the Cove Mountain, in Cumberland County Containing two thousand four hundred and seventy three acres and one half acre, and the usual allowance of Six Pr Cent for Roads

Surveyed for the Honourable the Proprietaries August the 25th, 1762 In Pursuance of the Honourable the Proprietaries Warrant, bearing date the thirteenth day of October, 1760.

by John Armstrong D.S.

To John Lukens, Surveyor General.

IN TESTIMONY that the above is a copy of the original remaining on file in the Department of Internal Affairs of Pennsylvania, made conformably to an Act of Assembly approved the 16th day of February, 1833, I have hereunto set my Hand and caused the Seal of said Department to be affixed at Harrisburg, this

twenty-third day of August 1911

Henry Houck

Secretary of Internal Affairs.