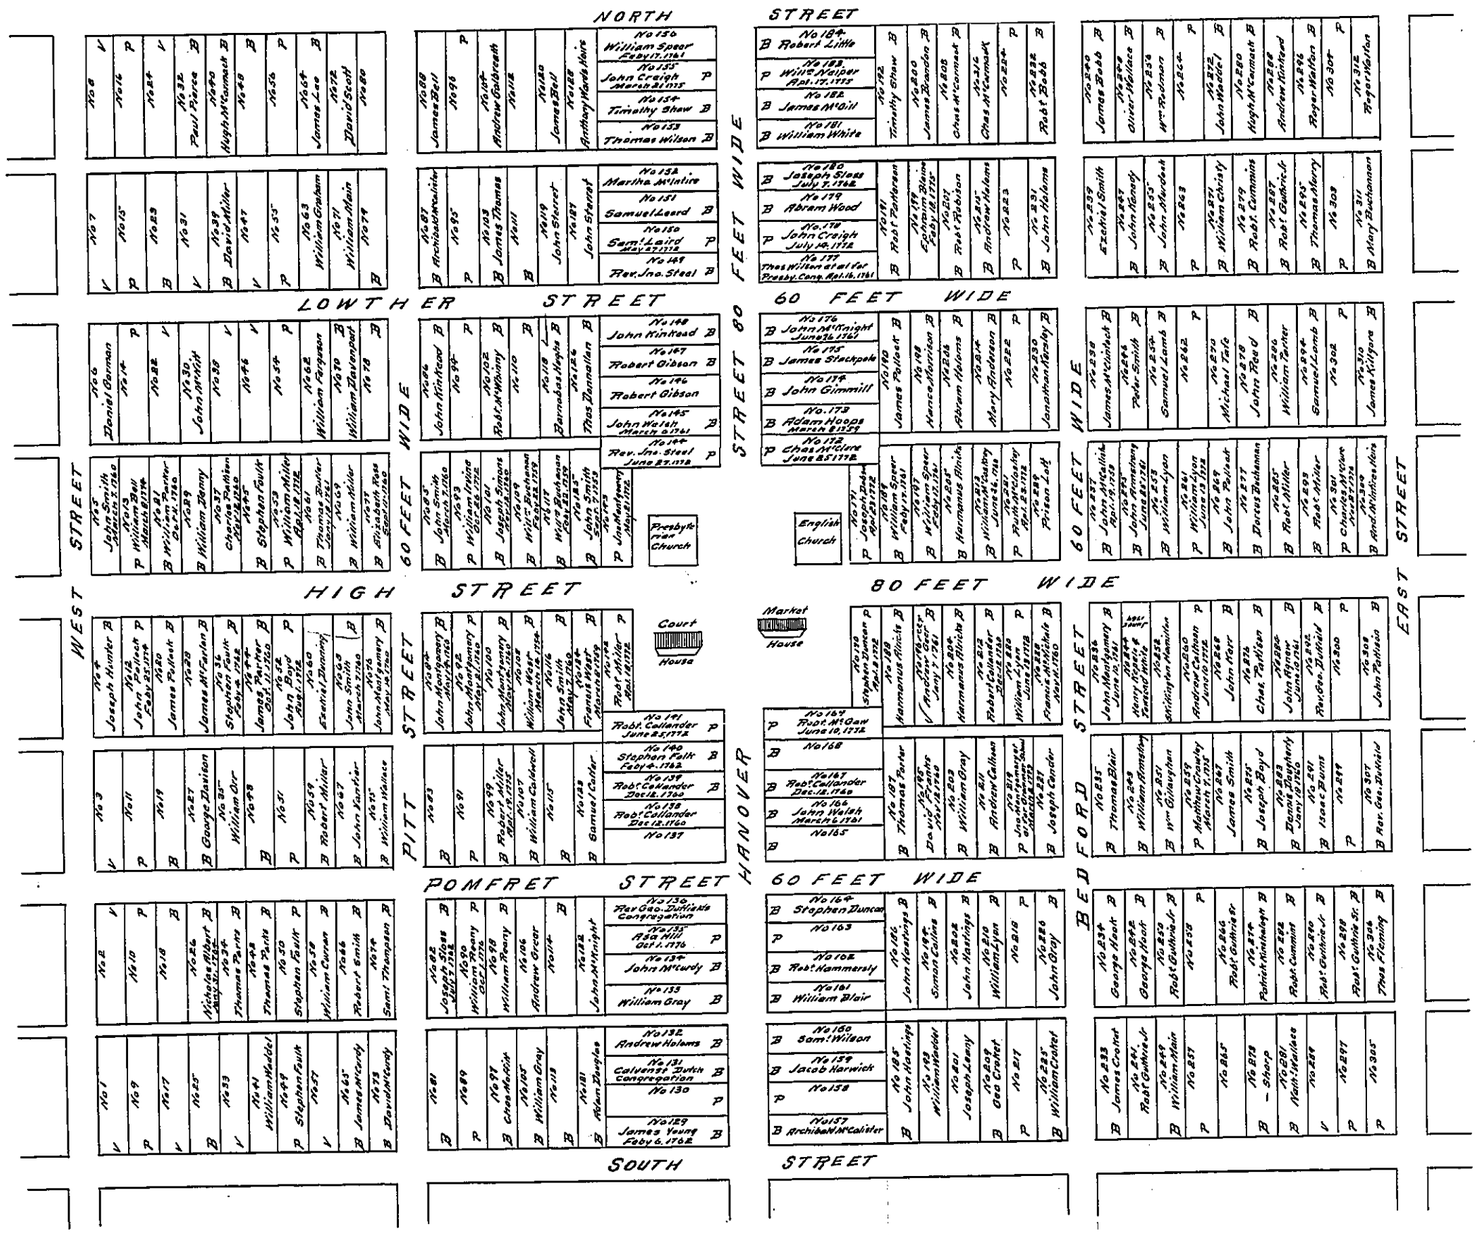

Lots marked P in the Plan are Proprietary reserved lots.
Lots marked B are built on in pursuance of Tickets granted.
Lots marked V are not built on nor any Tickets issued since 1751.
Lots which have no Letters inserted are not built on but a second time Tickets granted in 1759.

Plan of Carlisle, Cumberland County, Pennsylvania, made from Records on file in the Department of Internal Affairs, at Harrisburg, Pennsylvania. (Original Lot Owners).

In Testimony, That the above is a copy of the original, remaining on file in the Department of Internal Affairs of Pennsylvania, made conformably to an Act of Assembly, approved the 16th day of February A.D. 1833. I have hereunto set my Hand and caused the Seal of said Department to be affixed at Harrisburg, this tenth day of May A.D. 1912.

Henry Houck
Secretary of Internal Affairs