FORM No. 1.

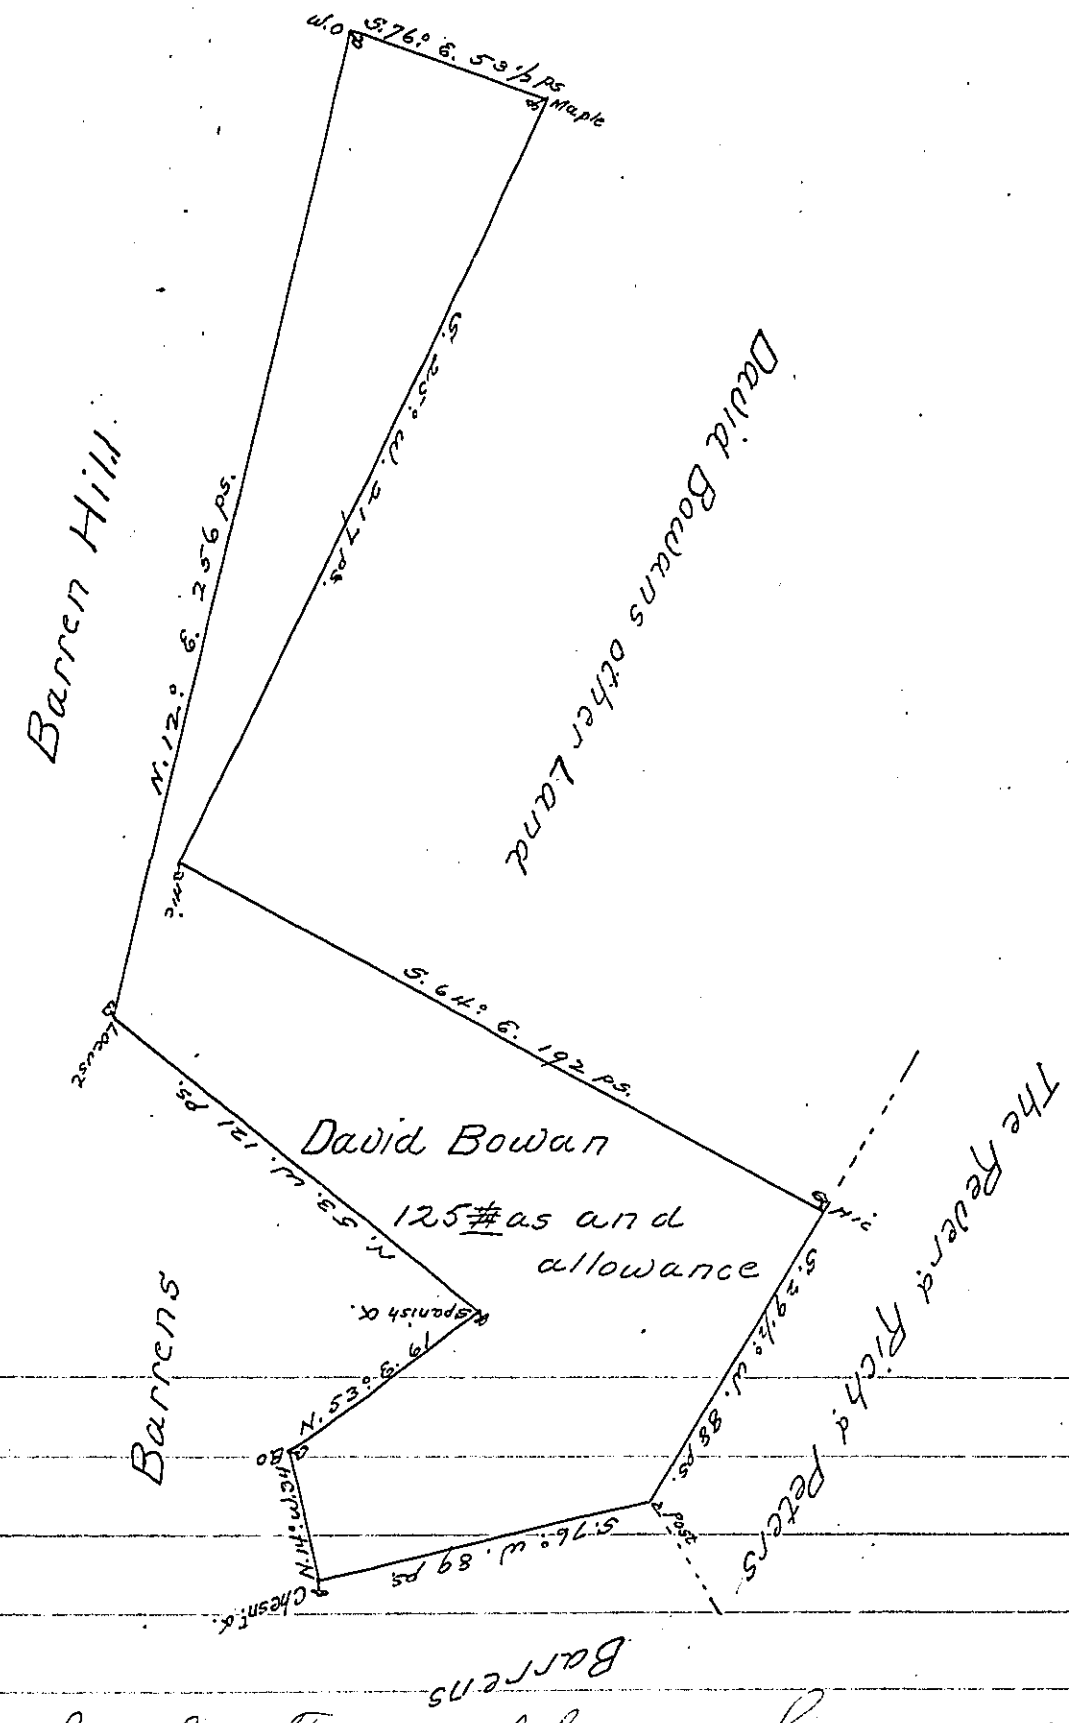

A Draught of a Tract of land Situate in Peters Township in the County of Cumberland Containing One Hundred and twenty five acres ~~and one Quarter of an acre~~ and the usual allowance of Six pcent for Roads &c. Surveyd for David Bowan the 7th Day of May 1767 in Pursuance of an Order from the Surveyor General Bearing Date the 3rd. Day of March 1767 & No. 2947.

To John Lukens Esqr. Surveyor General } John Armstrong D.S.

Appn. 100 a.

IN TESTIMONY that the above is a copy of the original remaining on file in the Department of Internal Affairs of Pennsylvania, made conformably to an Act of Assembly approved the 16th day of February, 1833, I have hereunto set my Hand and caused the Seal of said Department to be affixed at Harrisburg, this seventh *day of* July *1903*

Isaac B. Brown

Secretary of Internal Affairs.