FORM No. I.

11

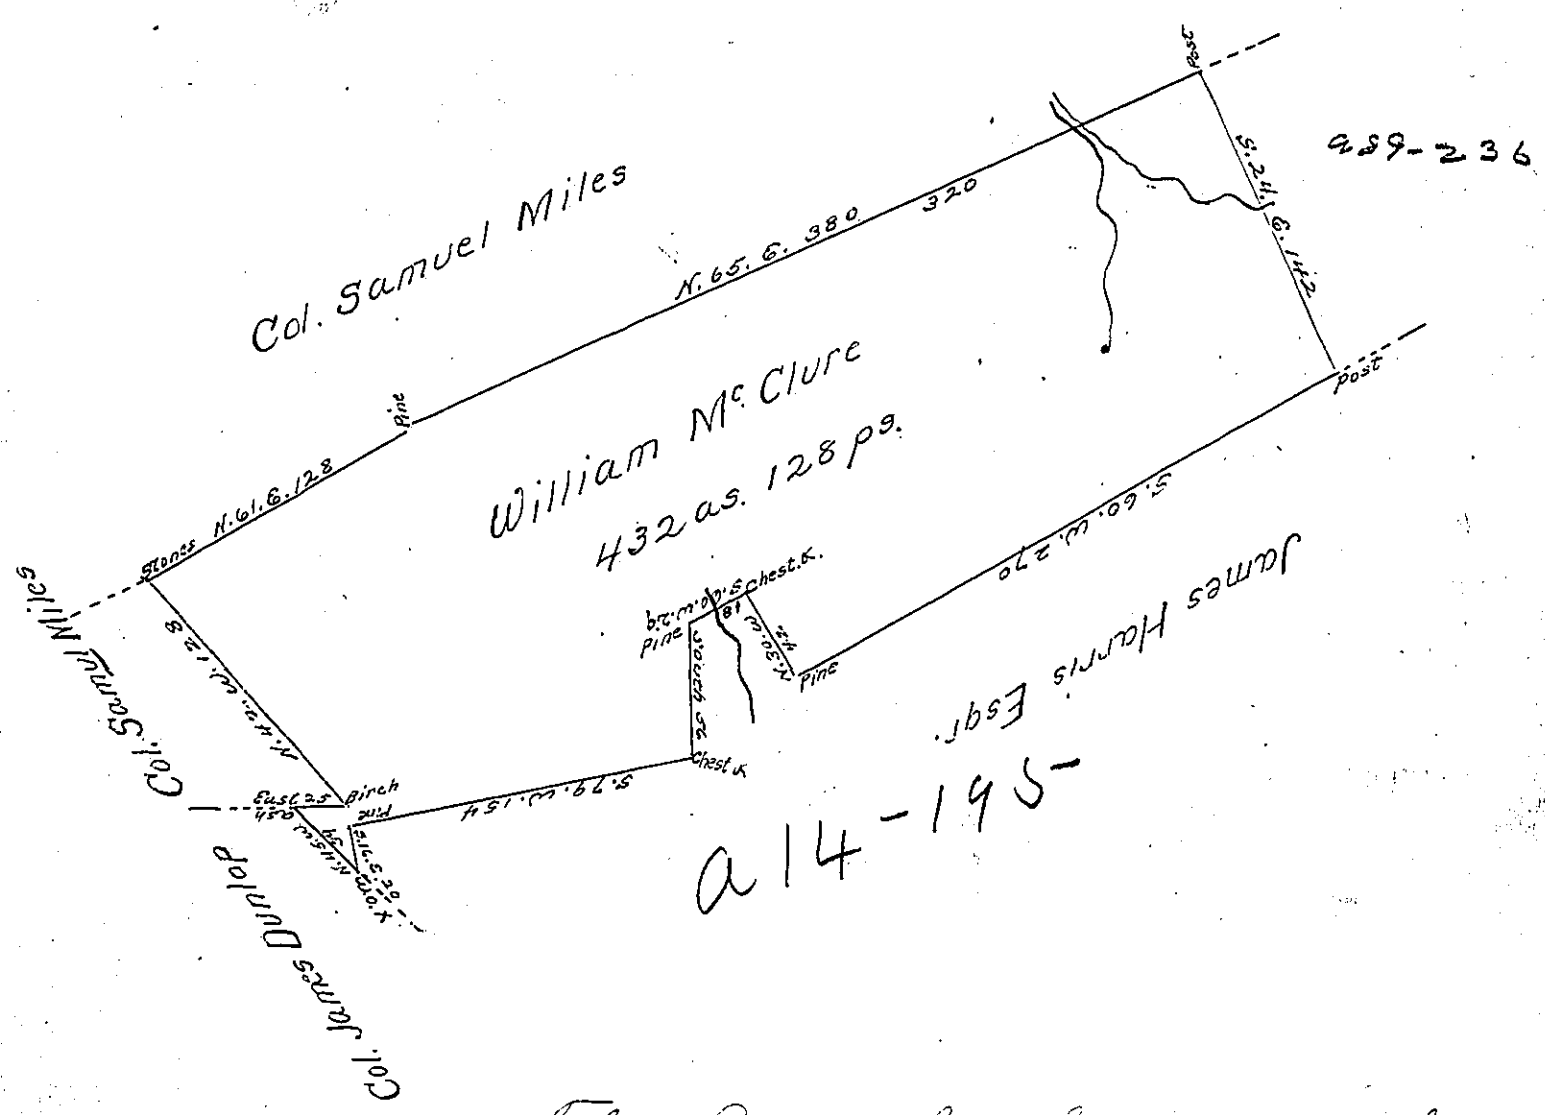

459-236

a14-195

The Draught of a tract of land situate in Spring Township Centre County containing four hundred and thirty two acres, one hundred & twenty eight perches and allowance of six per Cent. Surveyed the 9th day of April 1811 In pursuance of a warrant granted to William McClure dated the 26th day of February 1811 including his improvement made in April 1807.

On the above Tract of Land at the time of making the survey there was a dwelling House, Cooper shop and about three or four acres of Clear Land, and a Certain Daniel Boilew and family residing thereon, who holds the same by Lease under the sd. Wm. McClure

To Andrew Porter Esquire Surveyor General of Pennsylvania } Wm. Kerr D.S.

IN TESTIMONY that the above is a copy of the original remaining on file in the Department of Internal Affairs of Pennsylvania, made conformably to an Act of Assembly approved the 16th day of February, 1833, I have hereunto set my Hand and caused the Seal of said Department to be affixed at Harrisburg, this second *day of* June *19* 03

Isaac B. Brown

Secretary of Internal Affairs.