FORM No. 1.

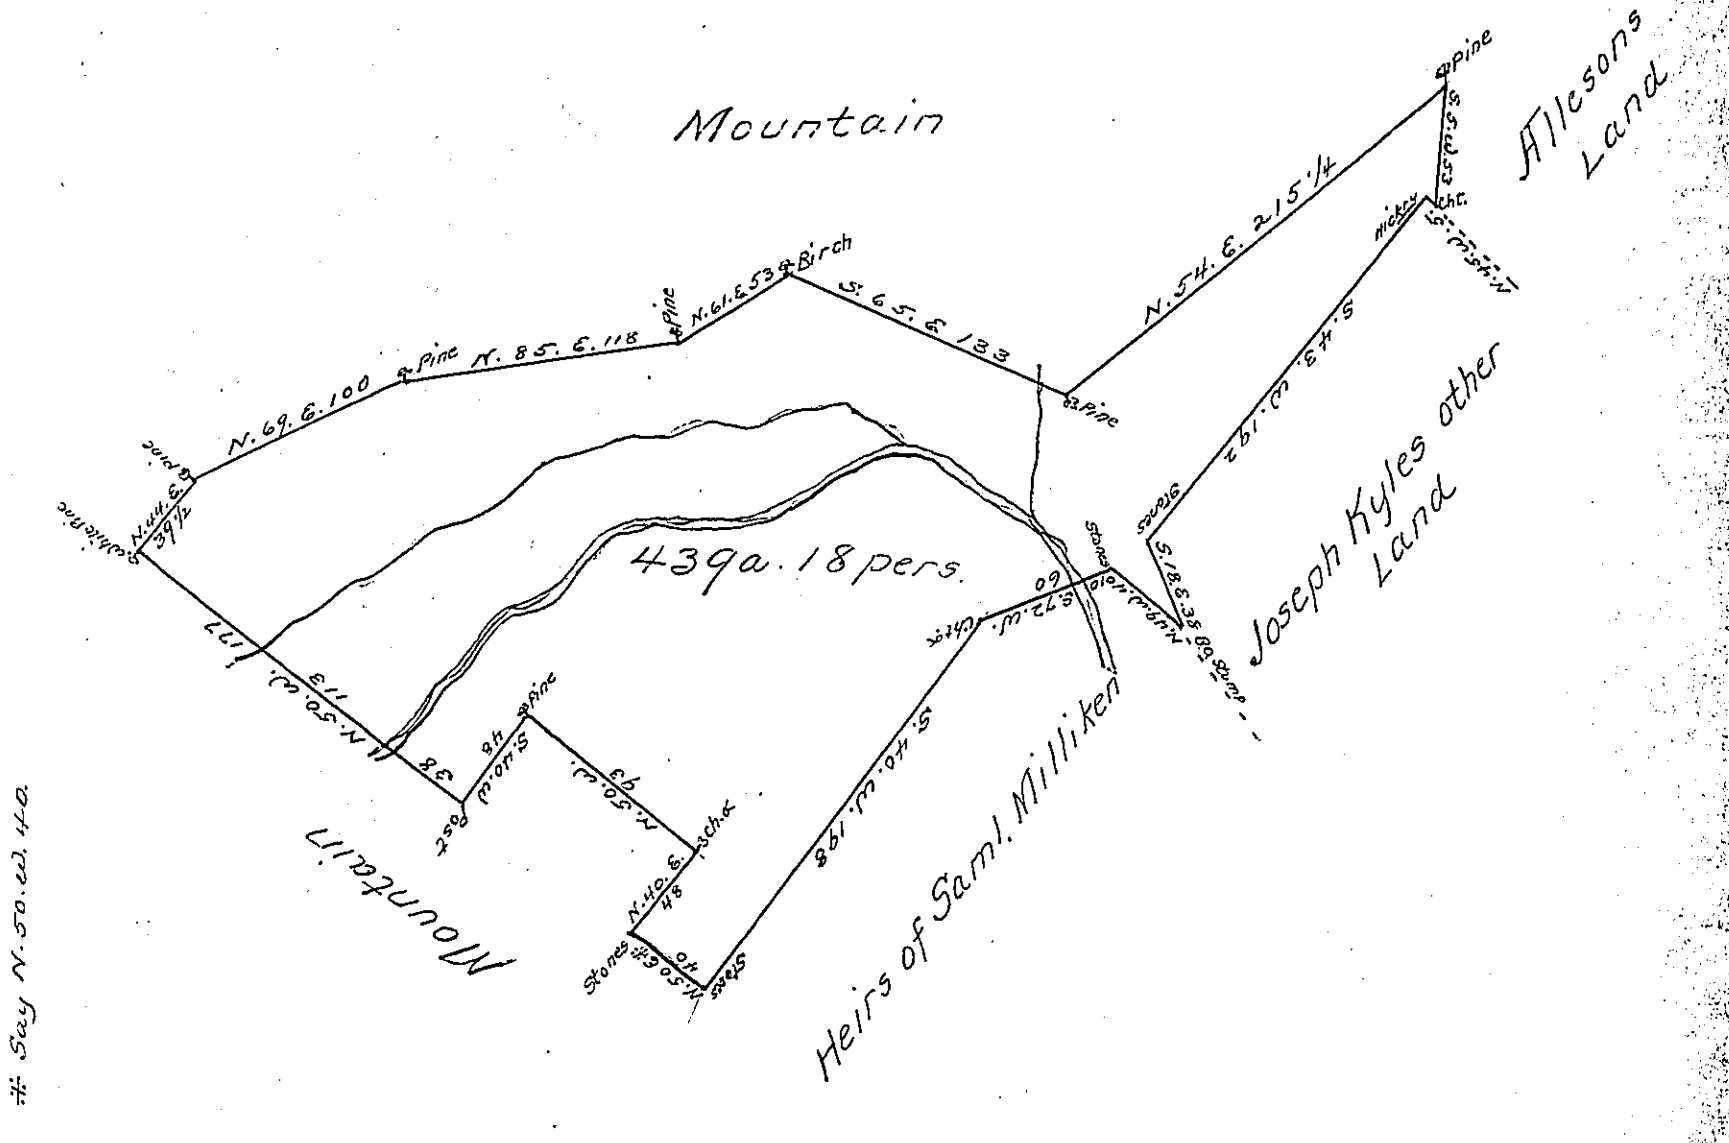

A Draught of four hundred and thirty nine acres and eighteen perches of land with six per Cent for Roads situate in Armagh township in Mifflin county surveyed 17th. September 1812 in pursuance of a warrant to Joseph Kyle dated 28th August 1812. There was a family residing on the above represented land at time of survey, in a very small Cabbin Shade roof - An eighth of an acre of the same land had been cleared and grain raised on it.

Michael M. Monahon DS

To Richard T. Leech Esquire Surveyor General of Pennsylvania } Note John Brown Esquire of this county claims part of this land, and Tenchlooze Esquire of Phila. the remainder: but as Courses are not marked it cannot be laid down.

IN TESTIMONY that the above is a copy of the original remaining on file in the Department of Internal Affairs of Pennsylvania, made conformably to an Act of Assembly approved the 16th day of February, 1833, I have hereunto set my Hand and caused the Seal of said Department to be affixed at Harrisburg, this fourth *day of* August *1903*

Isaac B. Brown

Secretary of Internal Affairs.