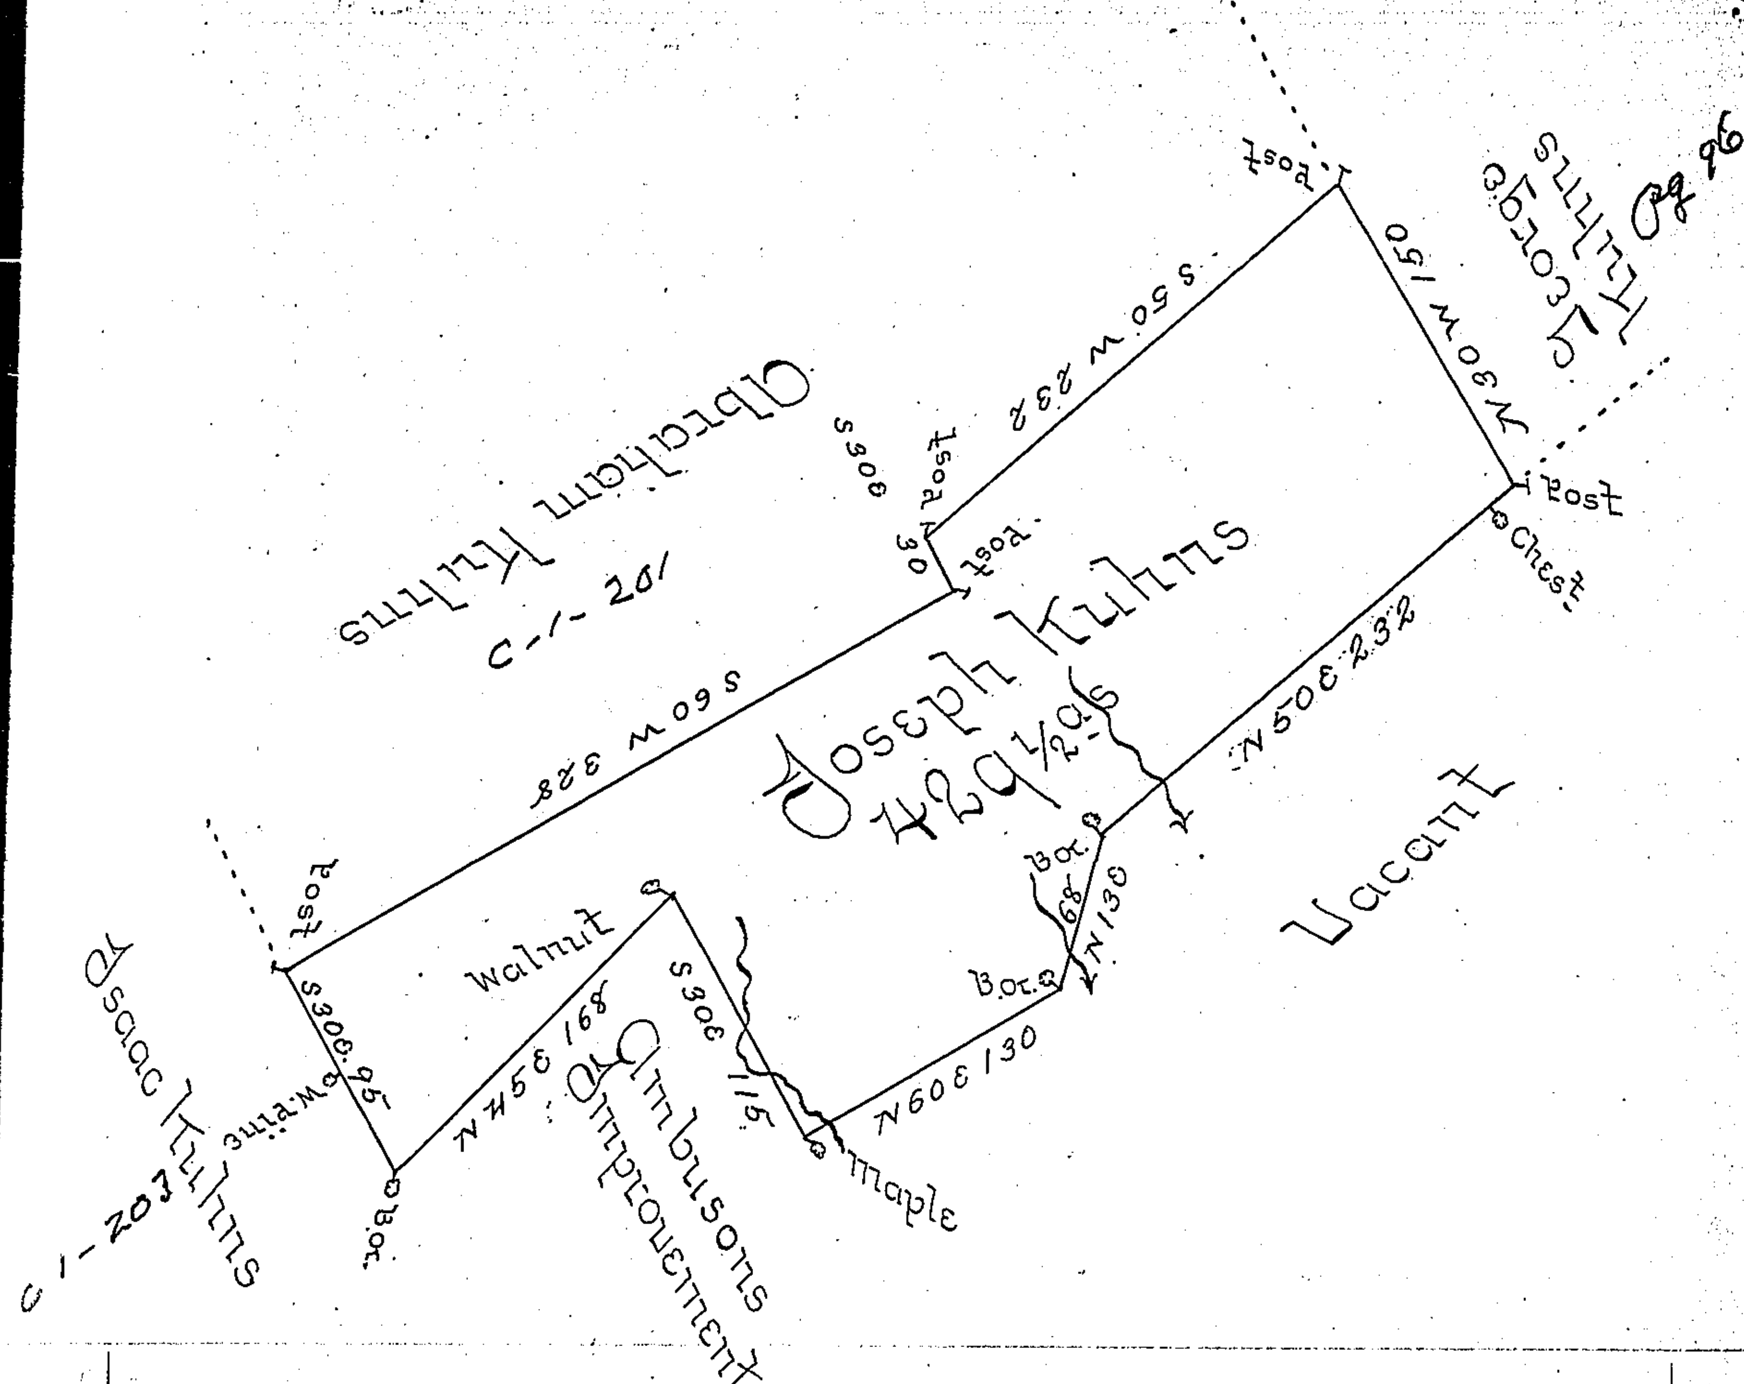

Situate in Bald Eagle Township in Mifflin County Surveyd on the 8 Day of September 1794 for Joseph Kuhns by Virtue of his Warrant bearing date on the 24 Day of December 1792. Containing four hundred Twenty Nine Acres ½ and the usual Allowance Taken from the field Notes of Joseph J. Wallis then Deputy Surveyor

Danl. Smith D.S.

To Daniel Brodhead Esqr. }
Surveyor General }

IN TESTIMONY that the above is a copy of the original remaining on file in the Department of Internal Affairs of Pennsylvania, made conformably to an Act of Assembly approved the 16th day of February, 1833, I have hereunto set my Hand and caused the Seal of said Department to be affixed at Harrisburg, this seventh *day of* July *1903.*

Isaac B. Brown

Secretary of Internal Affairs.