FORM No. 1.

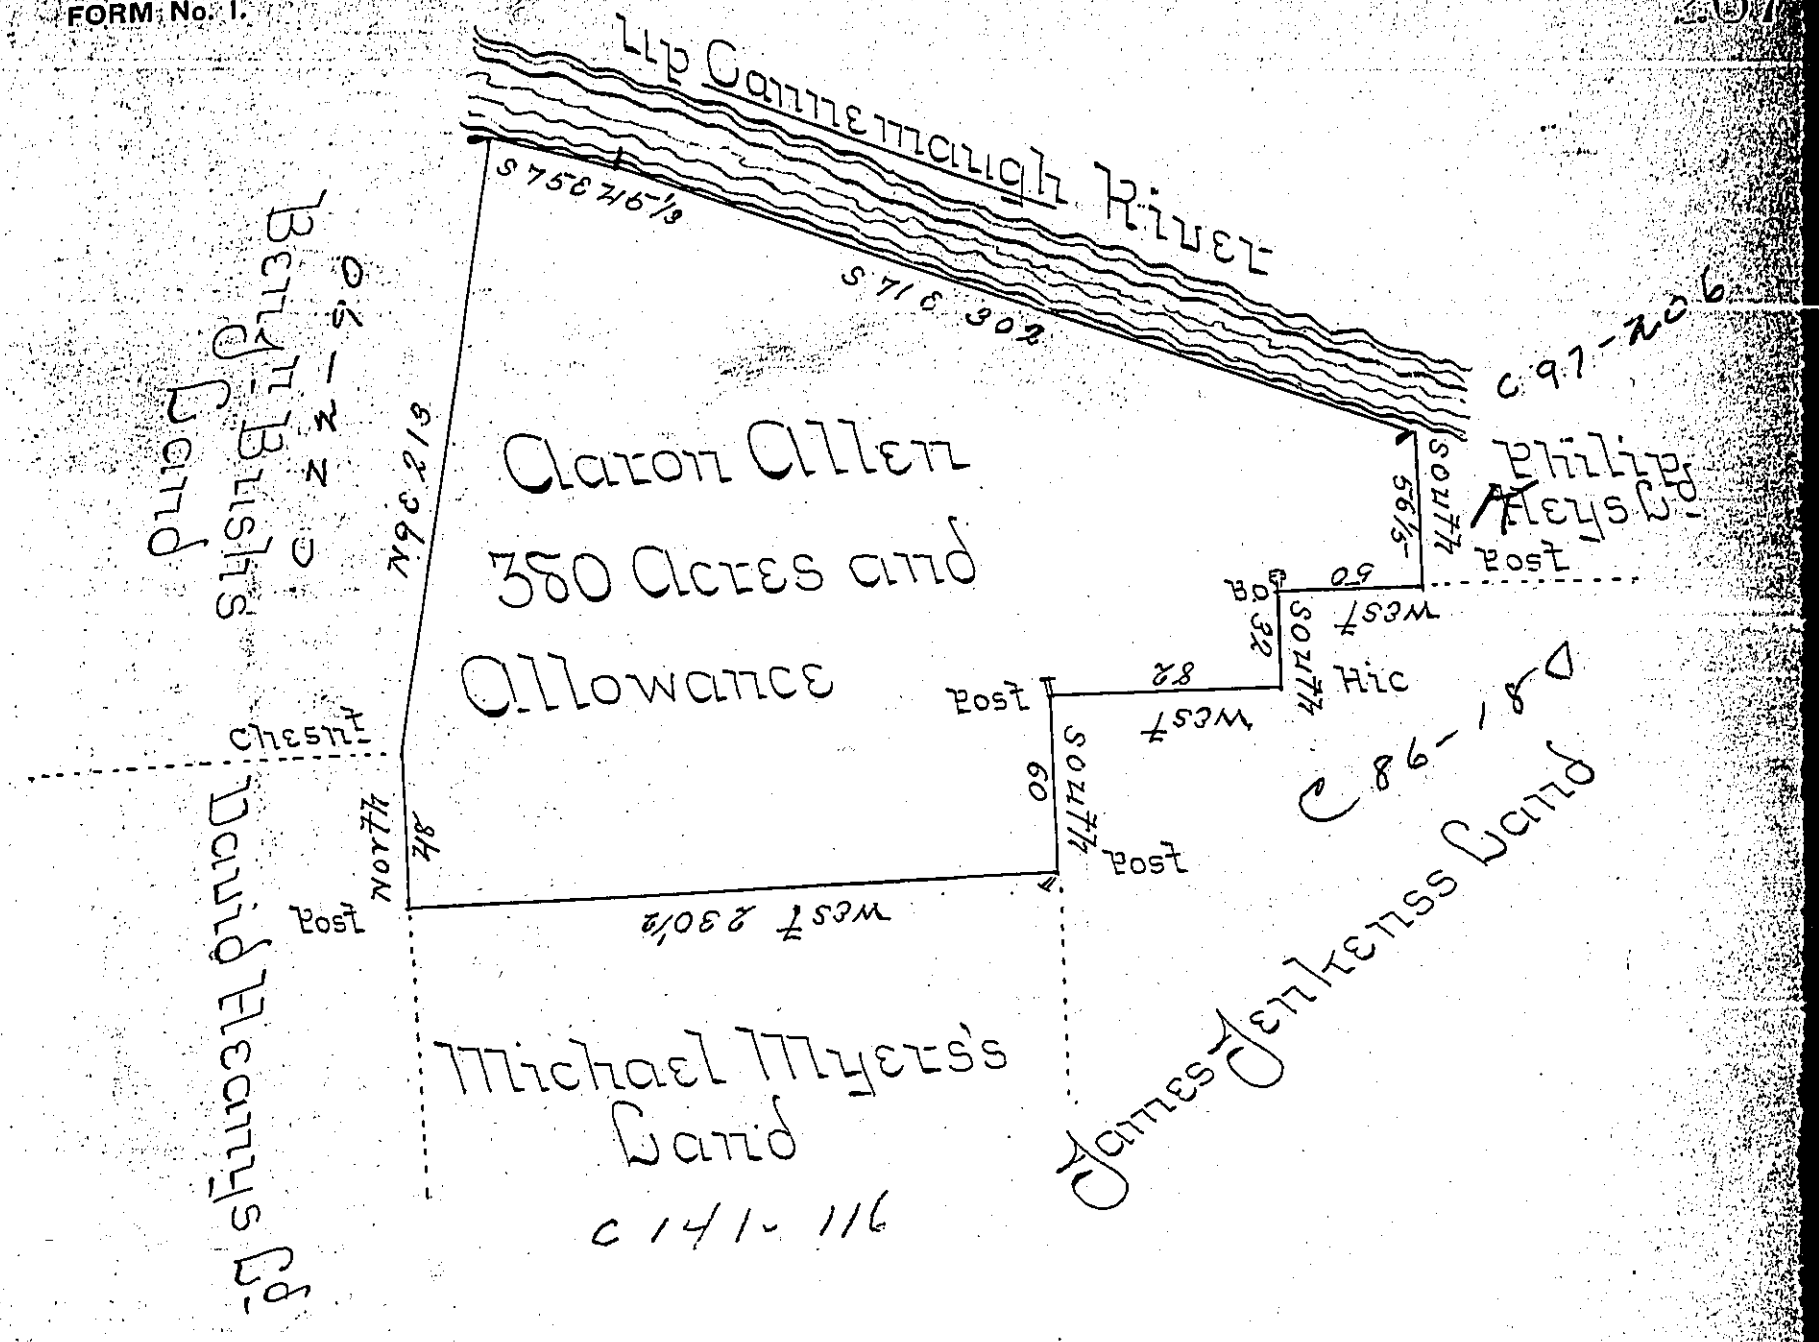

In pursuance of a Warrant dated Jany 15th 1794 There was Surveyd to Claron Allen the above described Tract of Land containing Three hundred & eighty Clares with an Allowance proportioned to six P Cent Situate in the Township of Fairfield in the County of Westmoreland Surveyd Apl 3d 1794

To Danl Brodhead Esqr Surr Genl of Penna } by John Moore DS

I hereby Certify that I have examined the above Survey as made by John Moore late DS. and believe it to be Correct and Return the same as made by him Given under my hand The 23d Feby 1850.

To Hon John Sapora Esq Surveyor Genl of Penna } George Mechling DS.

IN TESTIMONY that the above is a copy of the original remaining on file in the Department of Internal Affairs of Pennsylvania, made conformably to an Act of Assembly approved the 16th day of February, 1833, I have hereunto set my Hand and caused the Seal of said Department to be affixed at Harrisburg, this Sixth *day of* October *1903.*

Isaac B. Brown

Secretary of Internal Affairs.