FORM No. I.

see a28-63,4,5 

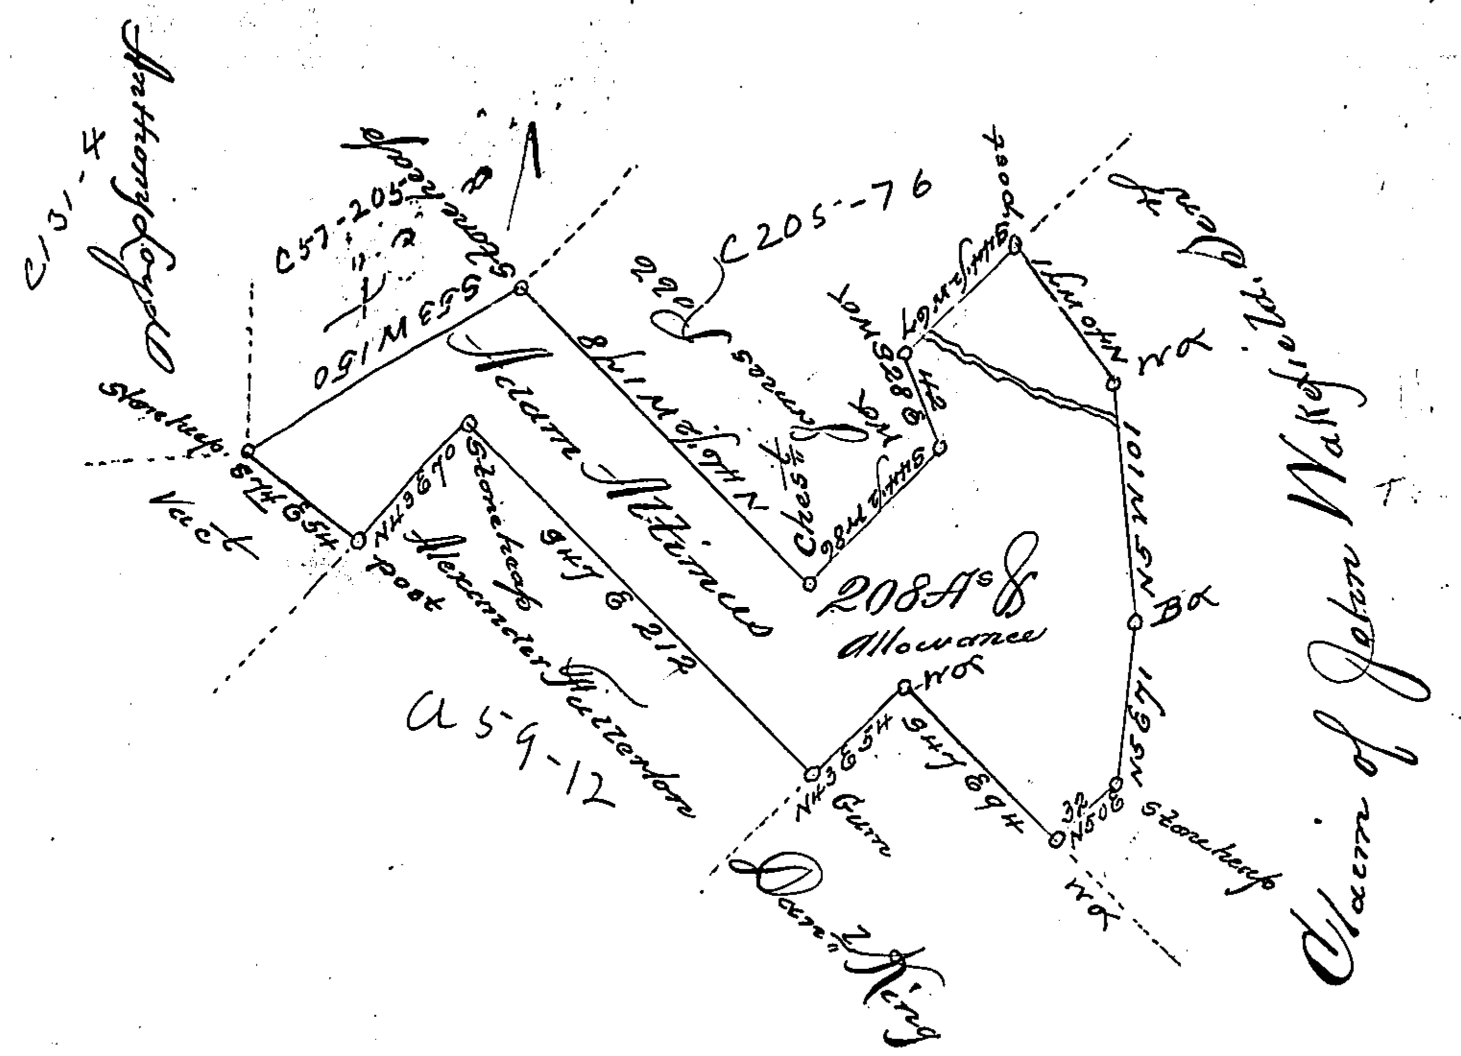


Surveyed to Adam Altimus on the 7th day of October 1816 the above described Tract of Two hundred and eight acres and allowance of six per Cent including an improvement, adjoining lands of Alexander Fullerton Daniel King, the Claim of John Wakefield, Sen'r and others, situate on the Chesnut ridge, in Wheatfield Township in the County of Indiana. By warrant of the 26th of September, 1816.

John Taylor D. S.

To Rich'd T. Leech Esquire
Surveyor General

N.B. John Wakefield, Sen'r caveats the acceptance of the above return of Survey alledgeing that the title to the lands contained therein have been duly vested in him by virtue of his previous actual settlement see a28-63, 64, 65

J. T. D. S.

*IN TESTIMONY that the above is a copy of the original remaining on file in the Department of Internal Affairs of Pennsylvania, made conformably to an Act of Assembly approved the 16th day of February, 1833, I have hereunto set my Hand and caused the Seal of said Department to be affixed at Harrisburg, this* fourth *day of* August *1903,*

Isaac B. Brown
*Secretary of Internal Affairs.*