FORM No. I.

65

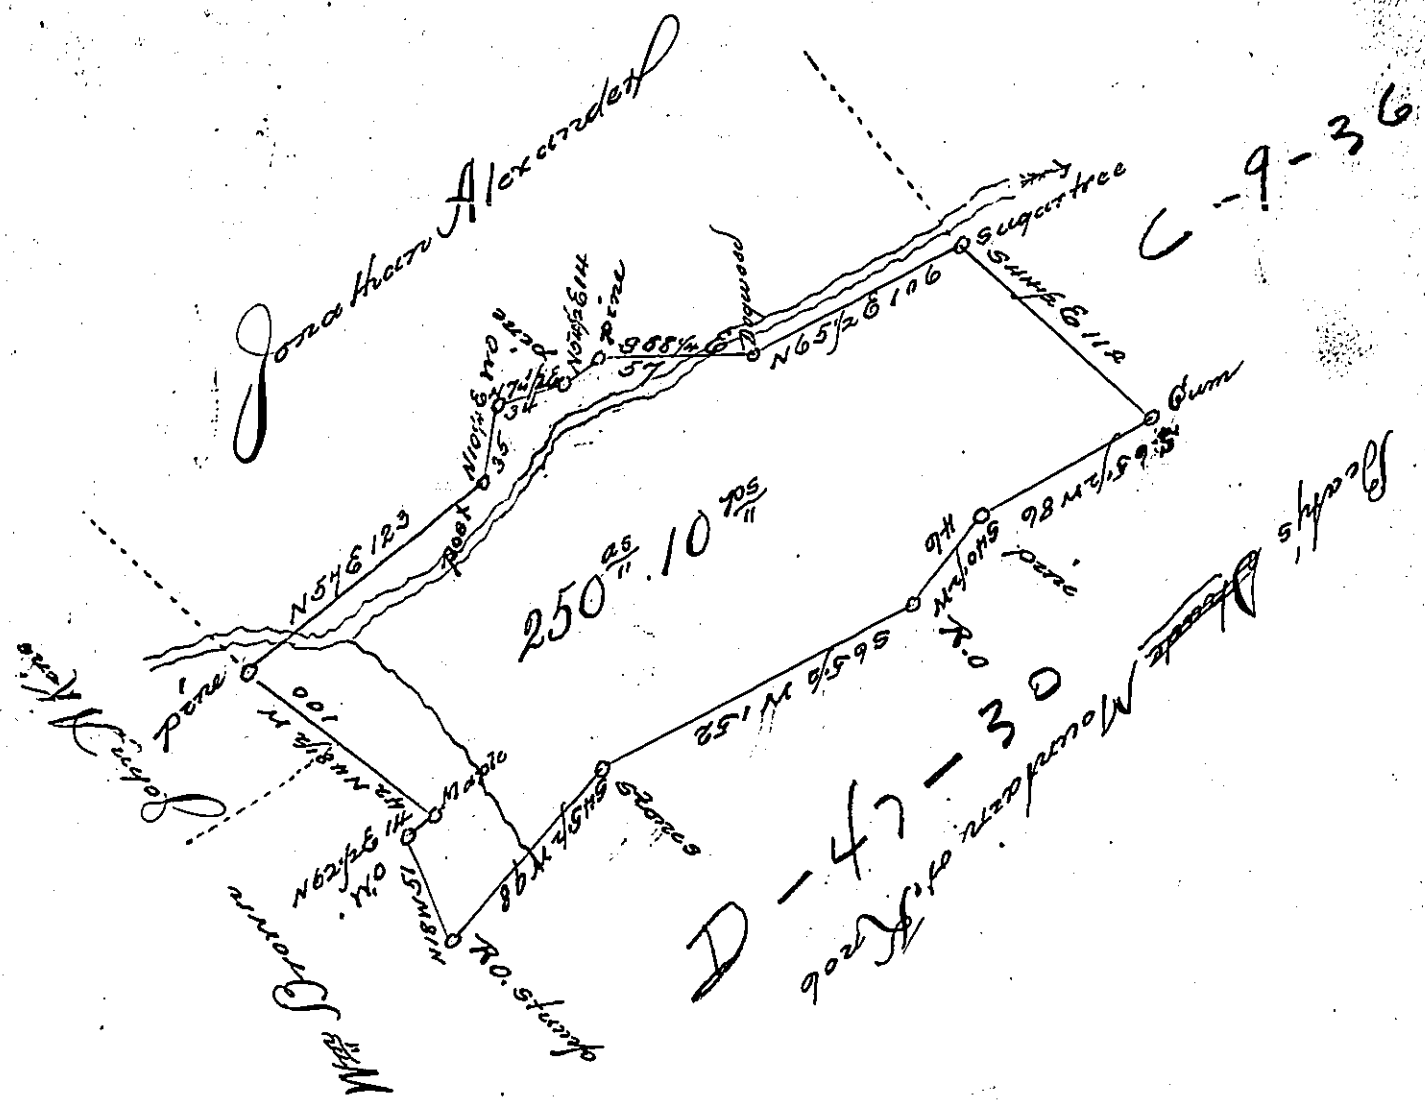

A Draught of 250 acres & 10 perches and the allowance of six per Cent for roads &c. situate in Armagh Township Mifflin County, Surveyed the 1st day of ~~June~~ April 1796 and the 14th day of June 1805, in pursuance of a warrant to Thomas Brown, dated the 27th day of May, 1794. Re-surveyed & corrected the 18th day of August, 1835, Examined this 9th day of March and found to be correct, at the request of William Brown the present owner.

John Shaw D. S.

To Jacob Dallade Esqr.
Surv. Gen. of Penn.

IN TESTIMONY that the above is a copy of the original remaining on file in the Department of Internal Affairs of Pennsylvania, made conformably to an Act of Assembly approved the 16th day of February, 1833, I have hereunto set my Hand and caused the Seal of said Department to be affixed at Harrisburg, this fourth *day of* August *1903,*

Secretary of Internal Affairs.