FORM No. 1.

94

H57-85

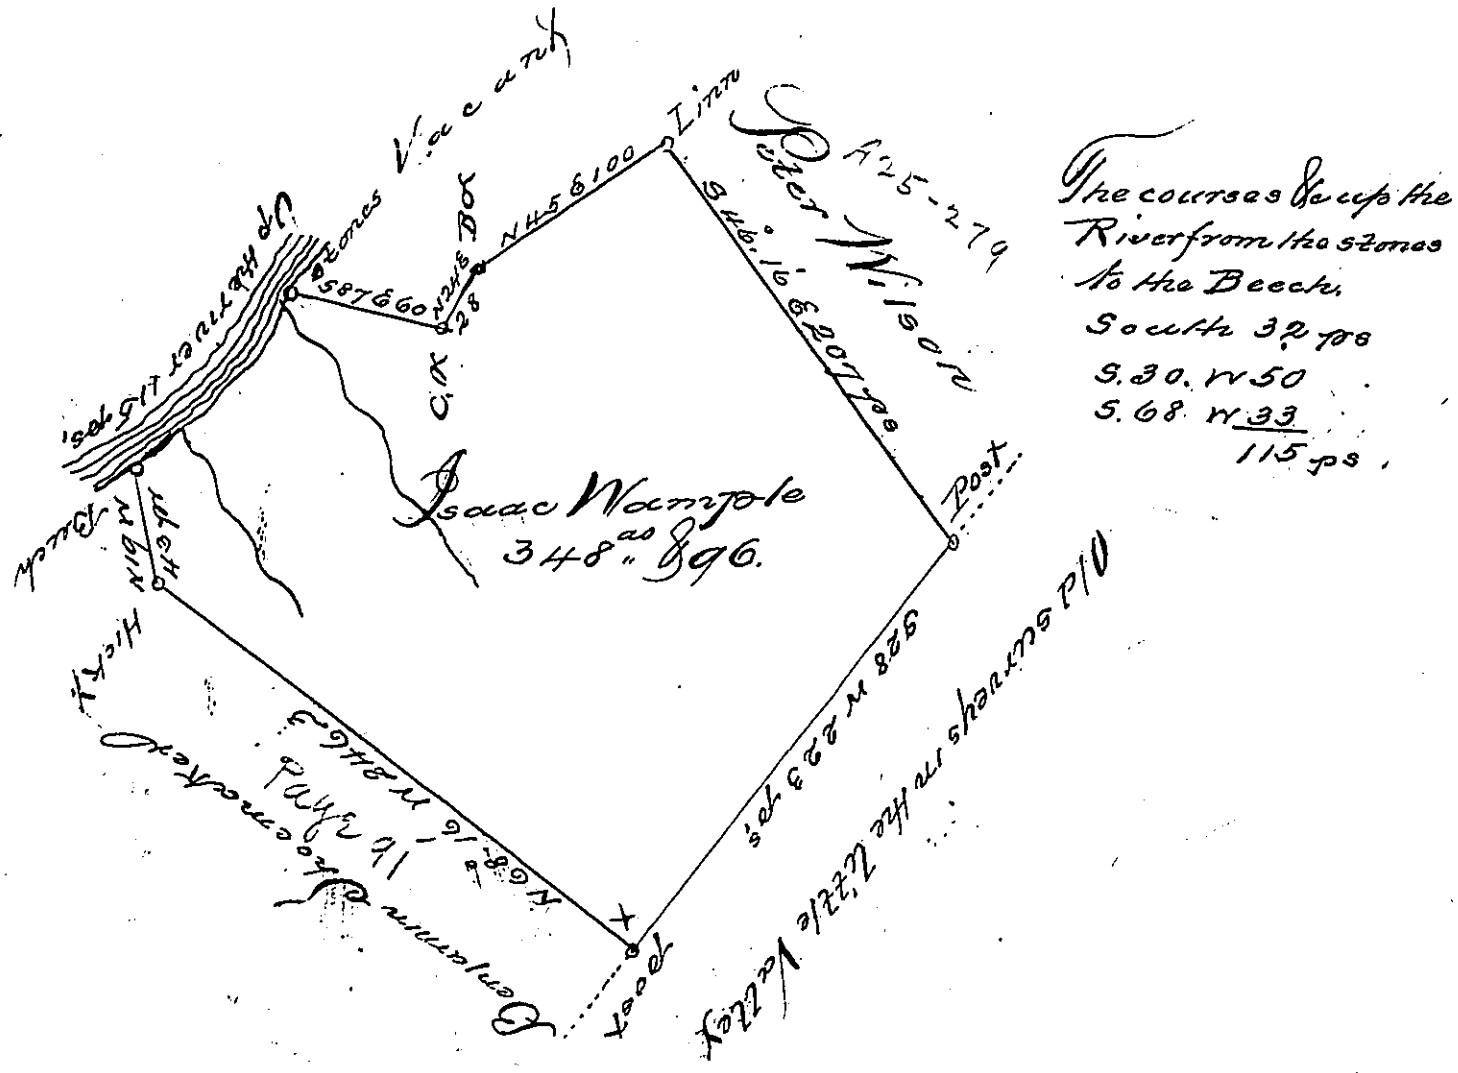


The courses & ccps the River from the Stones to the Beech,
South 32 pes
S. 30. W 50
S. 68. W 33
115 pes.

Situated on the waters & part adjoining the Raystown branch of Juniata River in Hopewell Township Huntingdon County containing 348 acres & 96 perches & allowance of six per Cent for Roads &c. Surveyed for Isaac Wample the first day of May 1794. on Warrant dated the 31st day of March. 1794.

John. Canan D. S.

Daniel Brodhead Esqure S.G.
Samuel Cochran, Esqure S.G.

*IN TESTIMONY* that the above is a copy of the original remaining on file in the Department of Internal Affairs of Pennsylvania, made conformably to an Act of Assembly approved the 16th day of February, 1833, I have hereunto set my Hand and caused the Seal of said Department to be affixed at Harrisburg, this fourth day of August, 1903.

Isaac B. Brown

*Secretary of Internal Affairs.*