FORM No. 1.

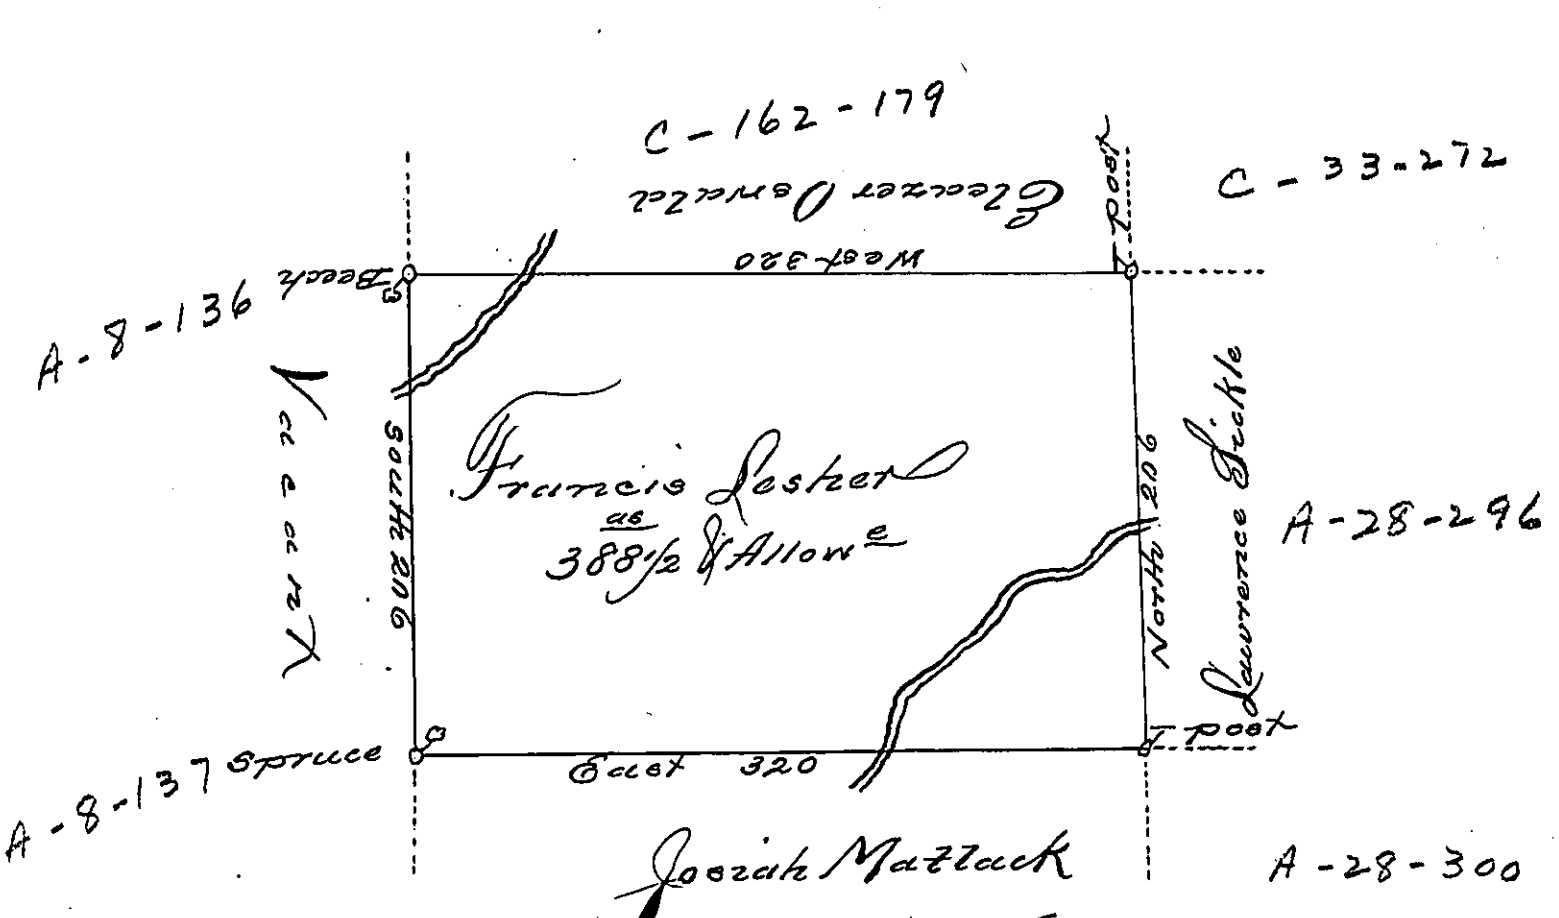

A Draught of a Tract of land Called ——— Situate on the waters of Wyalusing Creek, Joining land Surveyed for Eleazer Oswald &. others in Luzerne (formerly Northum.d) County, Containing three hundred eighty eight acres ½ & allow.e of six pr Cent for roads &c. Surveyed for Francis Lester the 31.st day of August 1787, in pursuance of a warrant dated the 27.th day of July 1787

by

Wm. Gray D.S.

To John Lukens Esq.t
Surv.r Gen.l

IN TESTIMONY that the above is a copy of the original remaining on file in the Department of Internal Affairs of Pennsylvania, made conformably to an Act of Assembly approved the 16th day of February, 1833, I have hereunto set my Hand and caused the Seal of said Department to be affixed at Harrisburg, this third day of November 1903

Isaac B. Brown

Secretary of Internal Affairs.