FORM No. 1.

Surg. 168

87

Land formerly of Jacob Elliot Land formerly of Jacob Elliot & William Bellmont Township of Southampton Franklin Co. Pa.

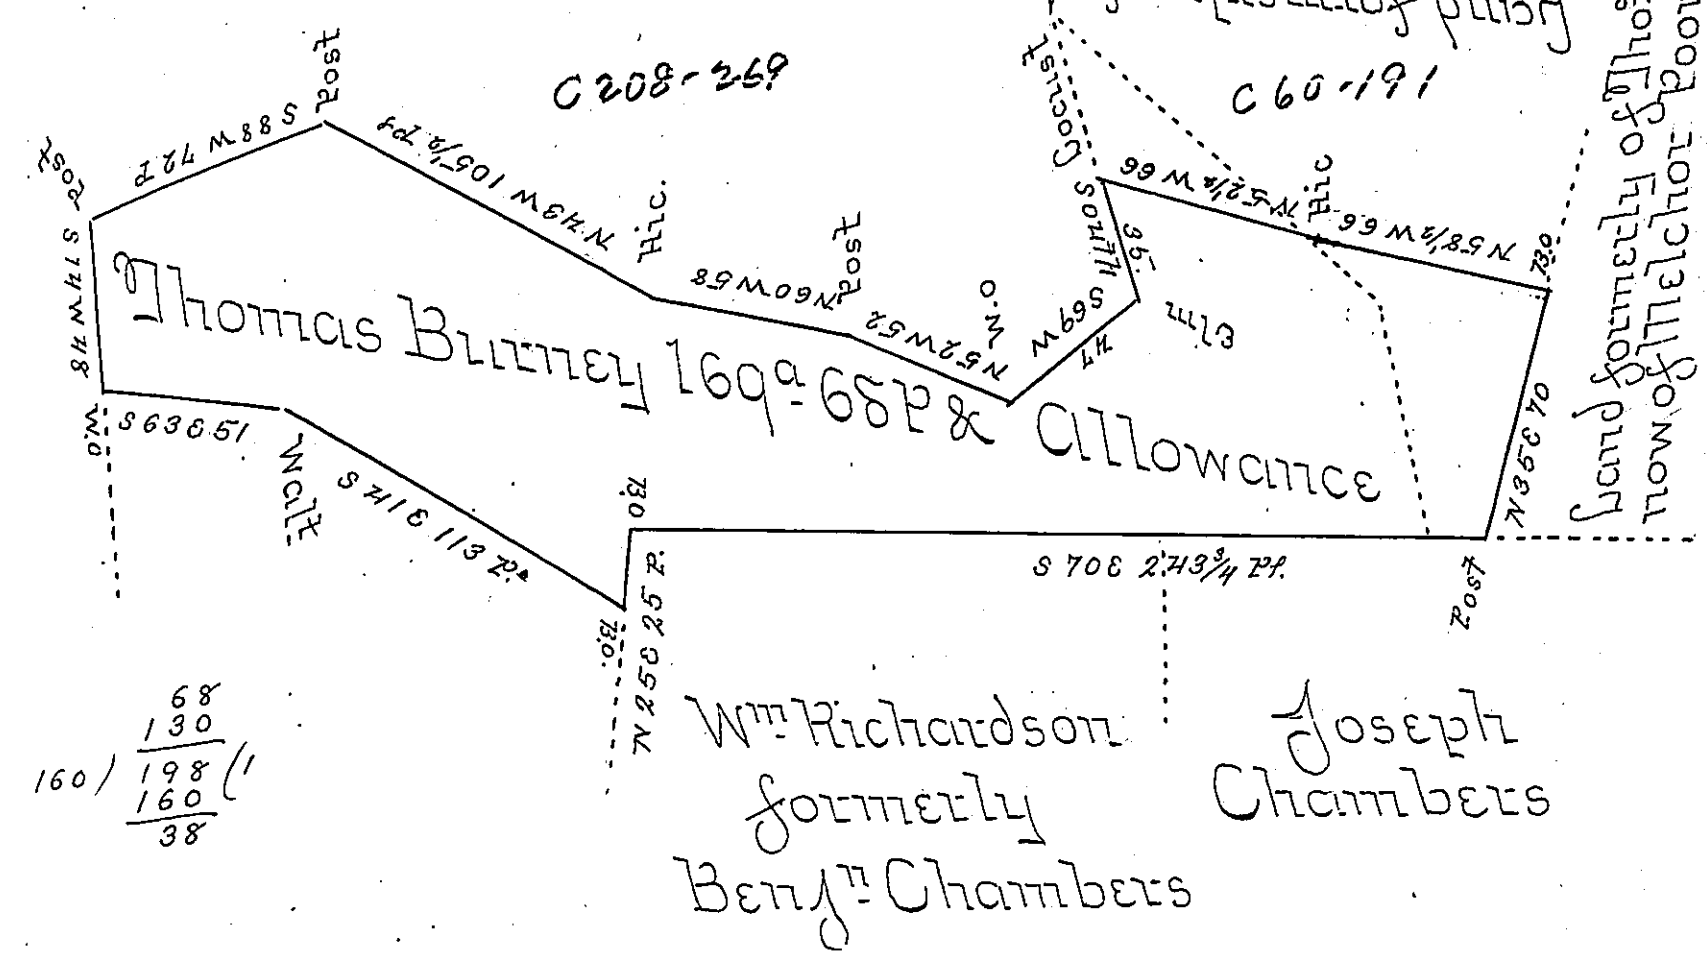

160) 68 130 198 160 38 (1

A Survey made in Guilford & Hamilton Townships in the County of Franklin (formerly Cumberland) on the 30th May 1800 for Daniel Poorman on Warrant granted to Thomas Burney for 100a Dated 1st October 1762 is represented by the blackend lines in the above Draft. That part west of the dotted lines was formerly Surveyd on the same Warrant by Wm Lyon Esqr on the 5th April 1767 at which time the outside dotted piece marked A Was taken in the Survey, said piece hath since been given off from it in exchange for the Eastern end marked B for the mutual accommodation of this & the adjoining survey to which the said piece at B did formerly belong, this contract & exchange has been of twenty years standing, & still adhered to by both Parties. The whole Survey as represented by the black lines Contains one hundred & sixty nine Acres 68 Perches & the Allowance of six P Cent for Roads &ca.

To Samuel Cochran Esquire Surveyor General } Danl Henderson D.S.

IN TESTIMONY that the above is a copy of the original remaining on file in the Department of Internal Affairs of Pennsylvania, made conformably to an Act of Assembly approved the 16th day of February, 1833, I have hereunto set my Hand and caused the Seal of said Department to be affixed at Harrisburg, this fifth *day of* January *1907.*

Isaac B. Brown

Secretary of Internal Affairs.