FORM No. I.

82

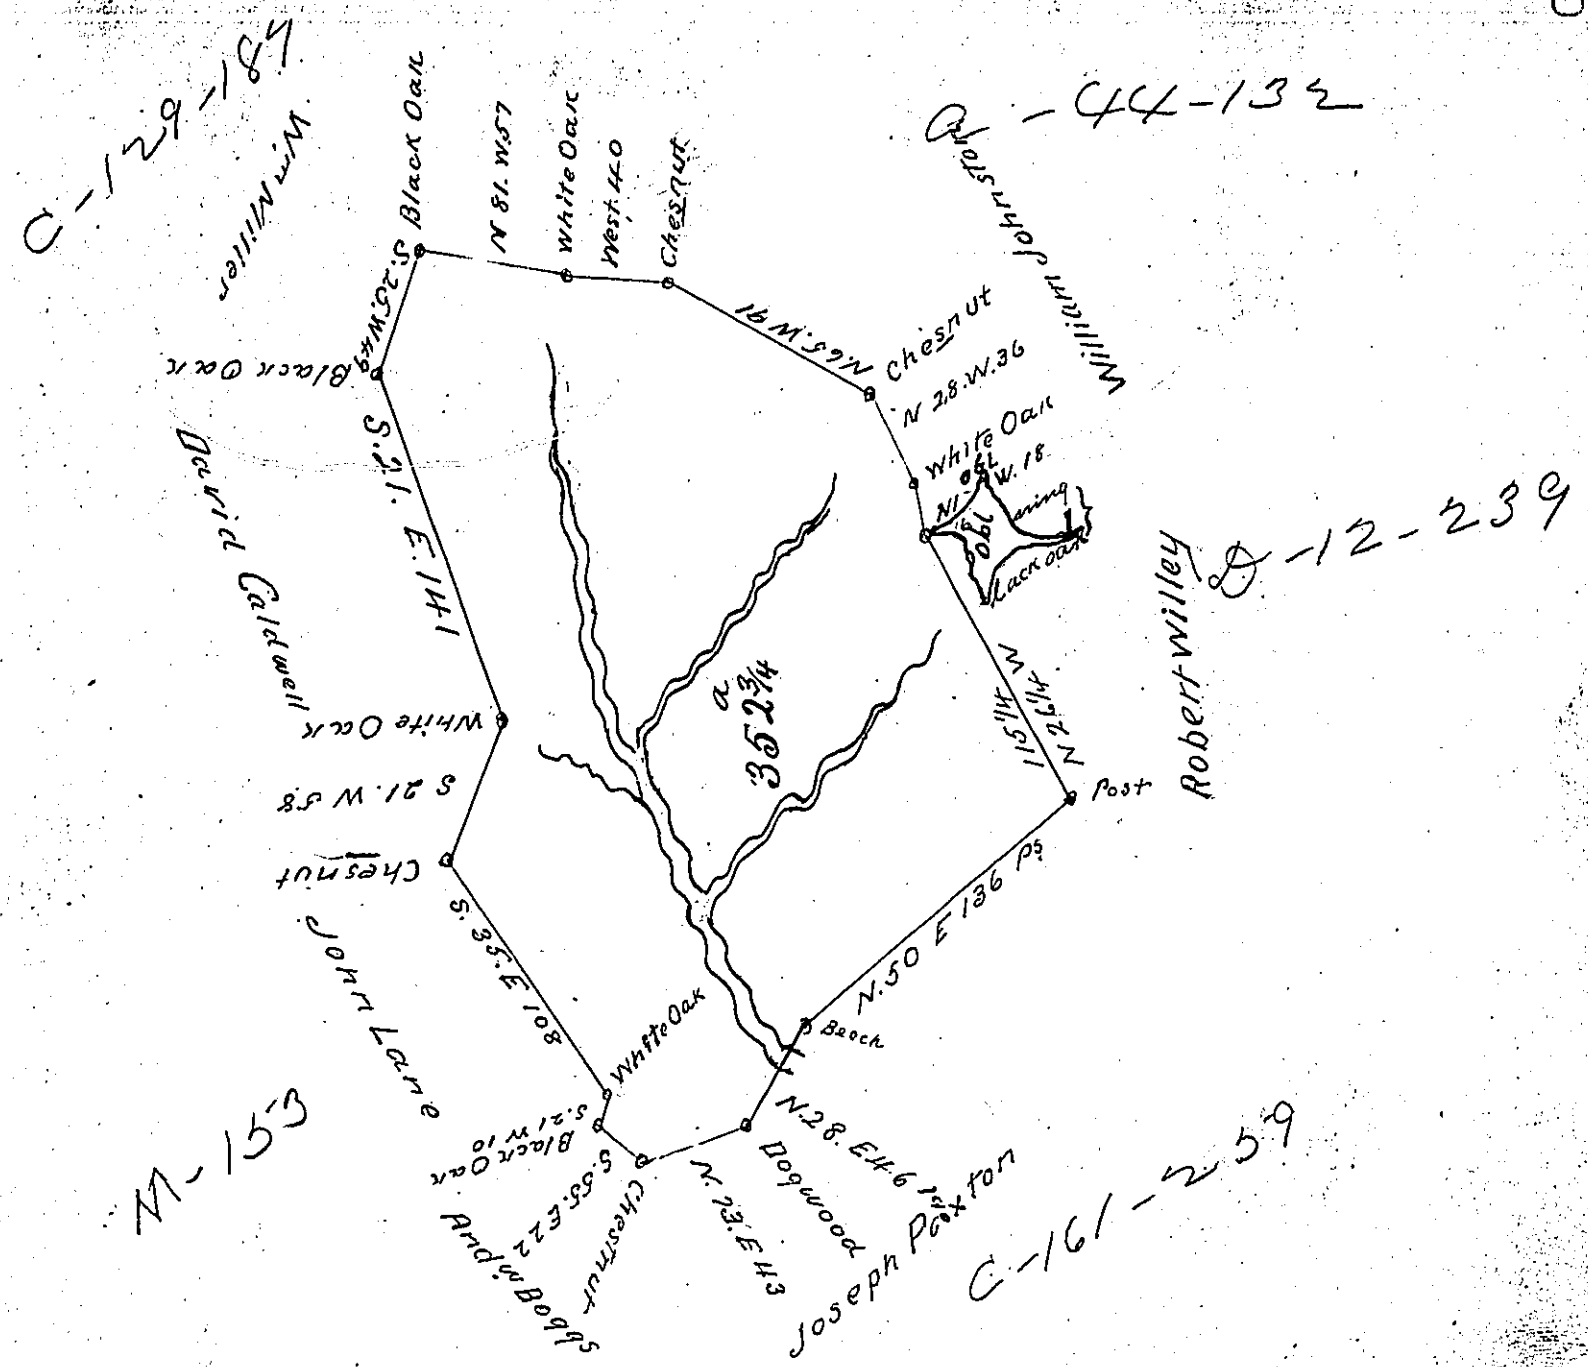

The above is the Draught of a tract of Land Situate on the Waters of Buffaloe Containing 352¾ Acres Strict Measure Called the Rail fort Survey'd March 31st 1788 for Walter Buchanan Assignee of Benjamin Wells on a Certificate granted the said Benjamin Wells—

Ent.d 6th June 1780

Ret.d 19th Nov.r 1788

Pr me

Jn.o Hoge D. S.

John Lukens Esq.r
S. G.l State of Pens.a

IN TESTIMONY that the above is a copy of the original remaining on file in the Department of Internal Affairs of Pennsylvania, made conformably to an Act of Assembly approved the 16th day of February, 1833, I have hereunto set my Hand and caused the Seal of said Department to be affixed at Harrisburg,

this Ninth *day of* November *1903*

Isaac B. Brown

Secretary of Internal Affairs.