FORM No. I.

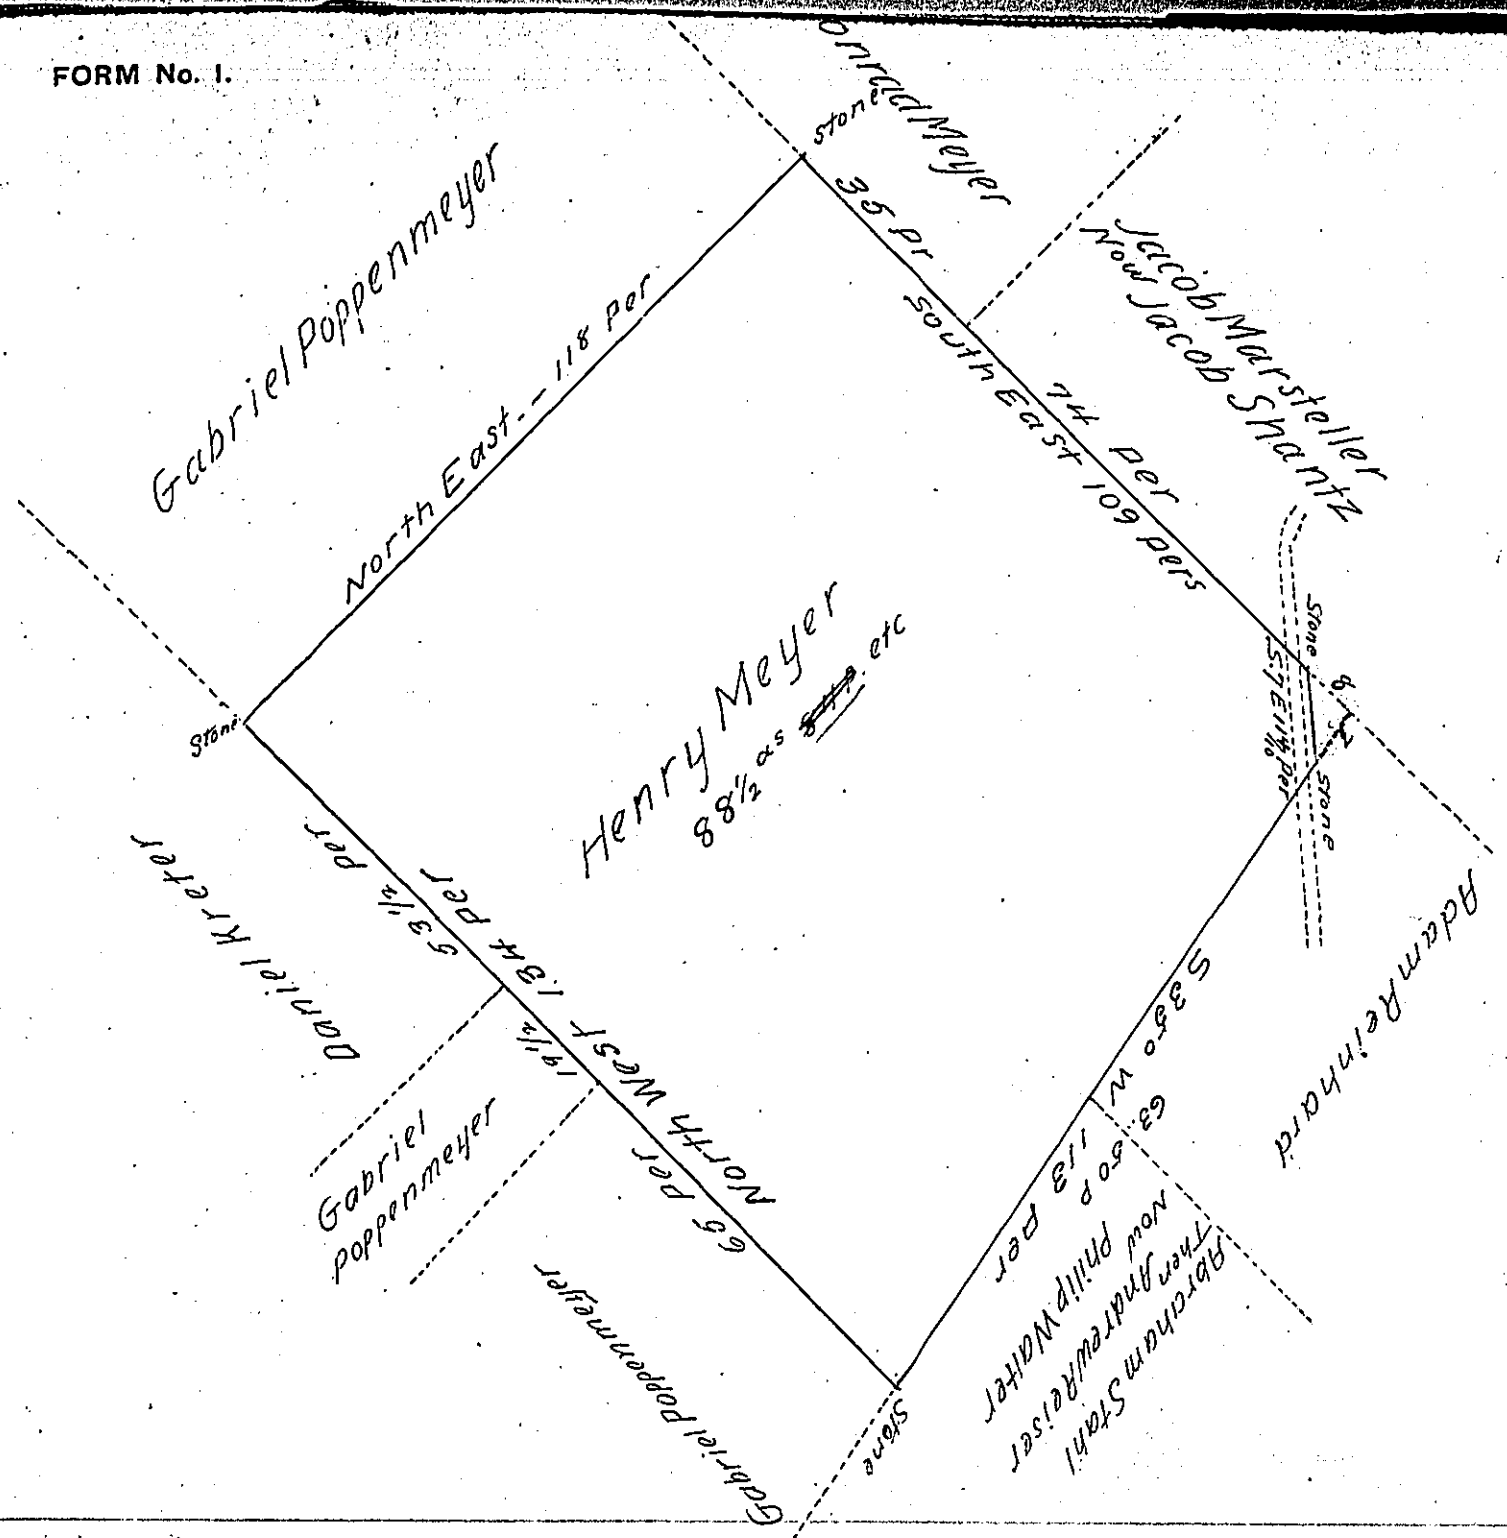

A Draught of a Tract of Land Situate in Upper Milford Township in the County of Northampton in the State of Pennsylvania Containing Eighty Eight acres and 84 perches of Land and the usual allowance of Six per Cent for Roads That Tract was formerly Surveyed by Virtue of a Warrant of the 20th december Anno 1745 granted to Christian Beighley who on the 3d december 1757 Sold and conveyed his Right to the Same to Peter Martin who afterwards Sold the Same to Conrad Seip who again sold the Same to Michael Andrews who lately Sold the Same to Henry Meyer -- hereby is to be observed That the Small Triangular piece on the upper End of the Road Containing only 29 Perches of Land which formerly belonged to the above Said Tract is hereby excluded and left Vacant - formerly Resurveyed for the Said Henry Meyer -- as on the 2d August Anno 1785 - And now drawn again for him By order of the Surveyor General on the 12 March Anno 1789

Pr David Shultze

IN TESTIMONY that the above is a copy of the original remaining on file in the Department of Internal Affairs of Pennsylvania, made conformably to an Act of Assembly approved the 16th day of February, 1833, I have hereunto set my Hand and caused the Seal of said Department to be affixed at Harrisburg, this Second *day of* November *1903*

Secretary of Internal Affairs.