FORM No. I.

150

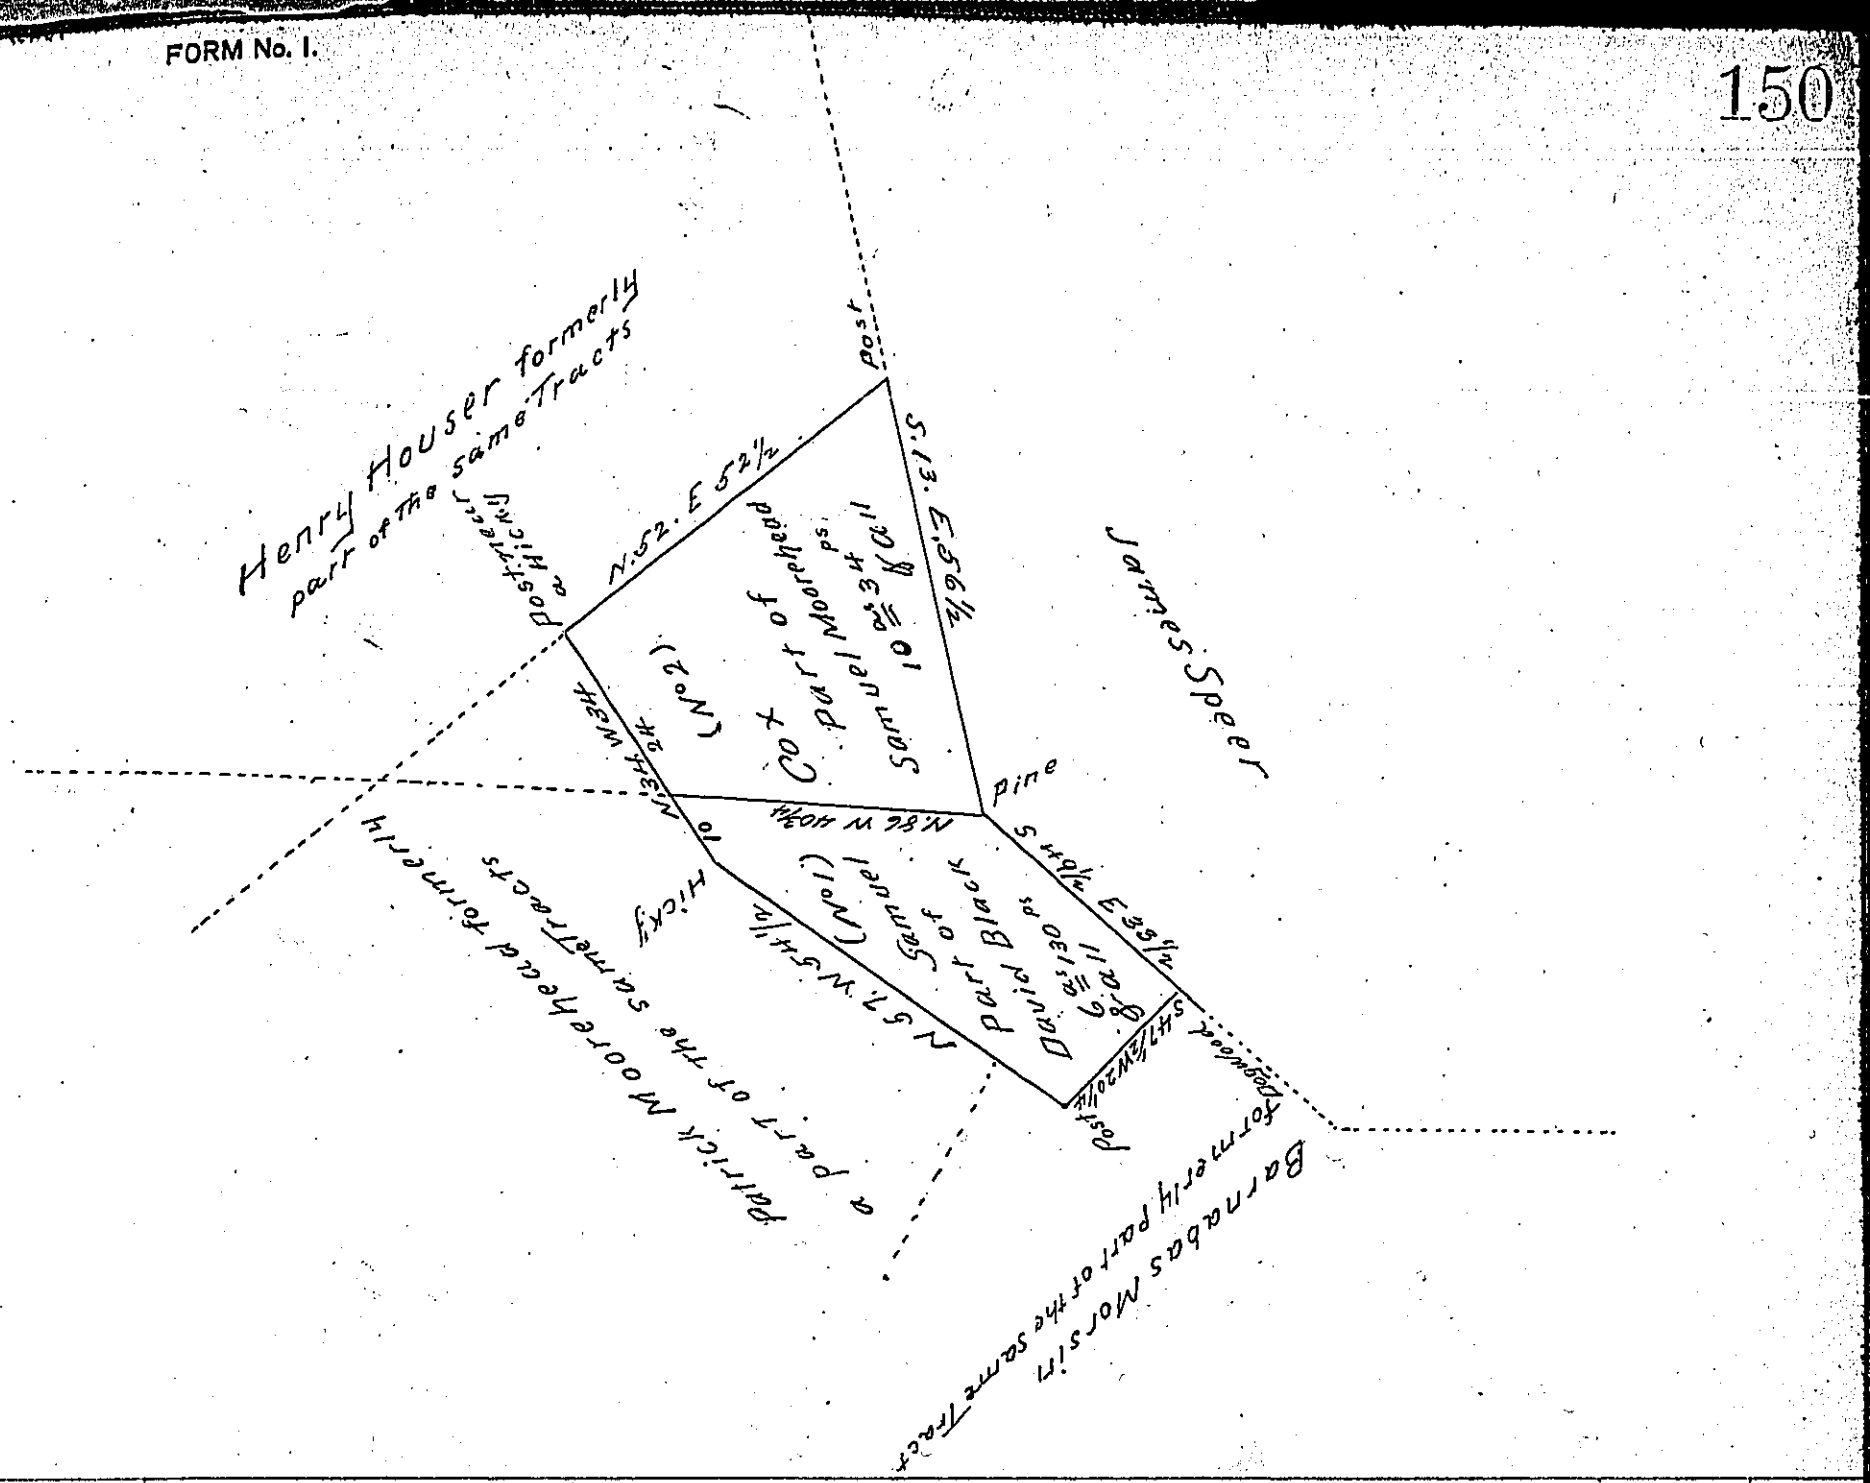

A Draught of a Tract of Land situated in Hamilton Township Franklin County Containing Sixteen acres and One hundred and Sixty four perches and the Usual Allowance of Six p Cent for Roads &c Being parts of two Original Surveys Viz. N°1. Is part of a tract of Two hundred and fifty one acres and Seventy one perches and allow: &c which was Surveyed in pur-suance of a Warrant granted to David Black Dated October 4th 1738— N°2 Is part of a Tract of Three hundred and Sixteen acres and Allowance &c which was Surveyed in persuance of a Warrant granted to Samuel Moorhead Dated Dec: 15th 1768 Resurveyed & laid off from the other parts of said tracts for Samuel Cox: December 15th 1810

To Andrew Porter Esq: *Thomas Poe D.S.*
Surveyor General of Penn:a

IN TESTIMONY that the above is a copy of the original remaining on file in the Department of Internal Affairs of Pennsylvania, made conformably to an Act of Assembly approved the 16th day of February, 1833, I have hereunto set my Hand and caused the Seal of said Department to be affixed at Harrisburg, this Twentythird day of November 1903

Isaac B. Brown
Secretary of Internal Affairs.