FORM No. I.

280

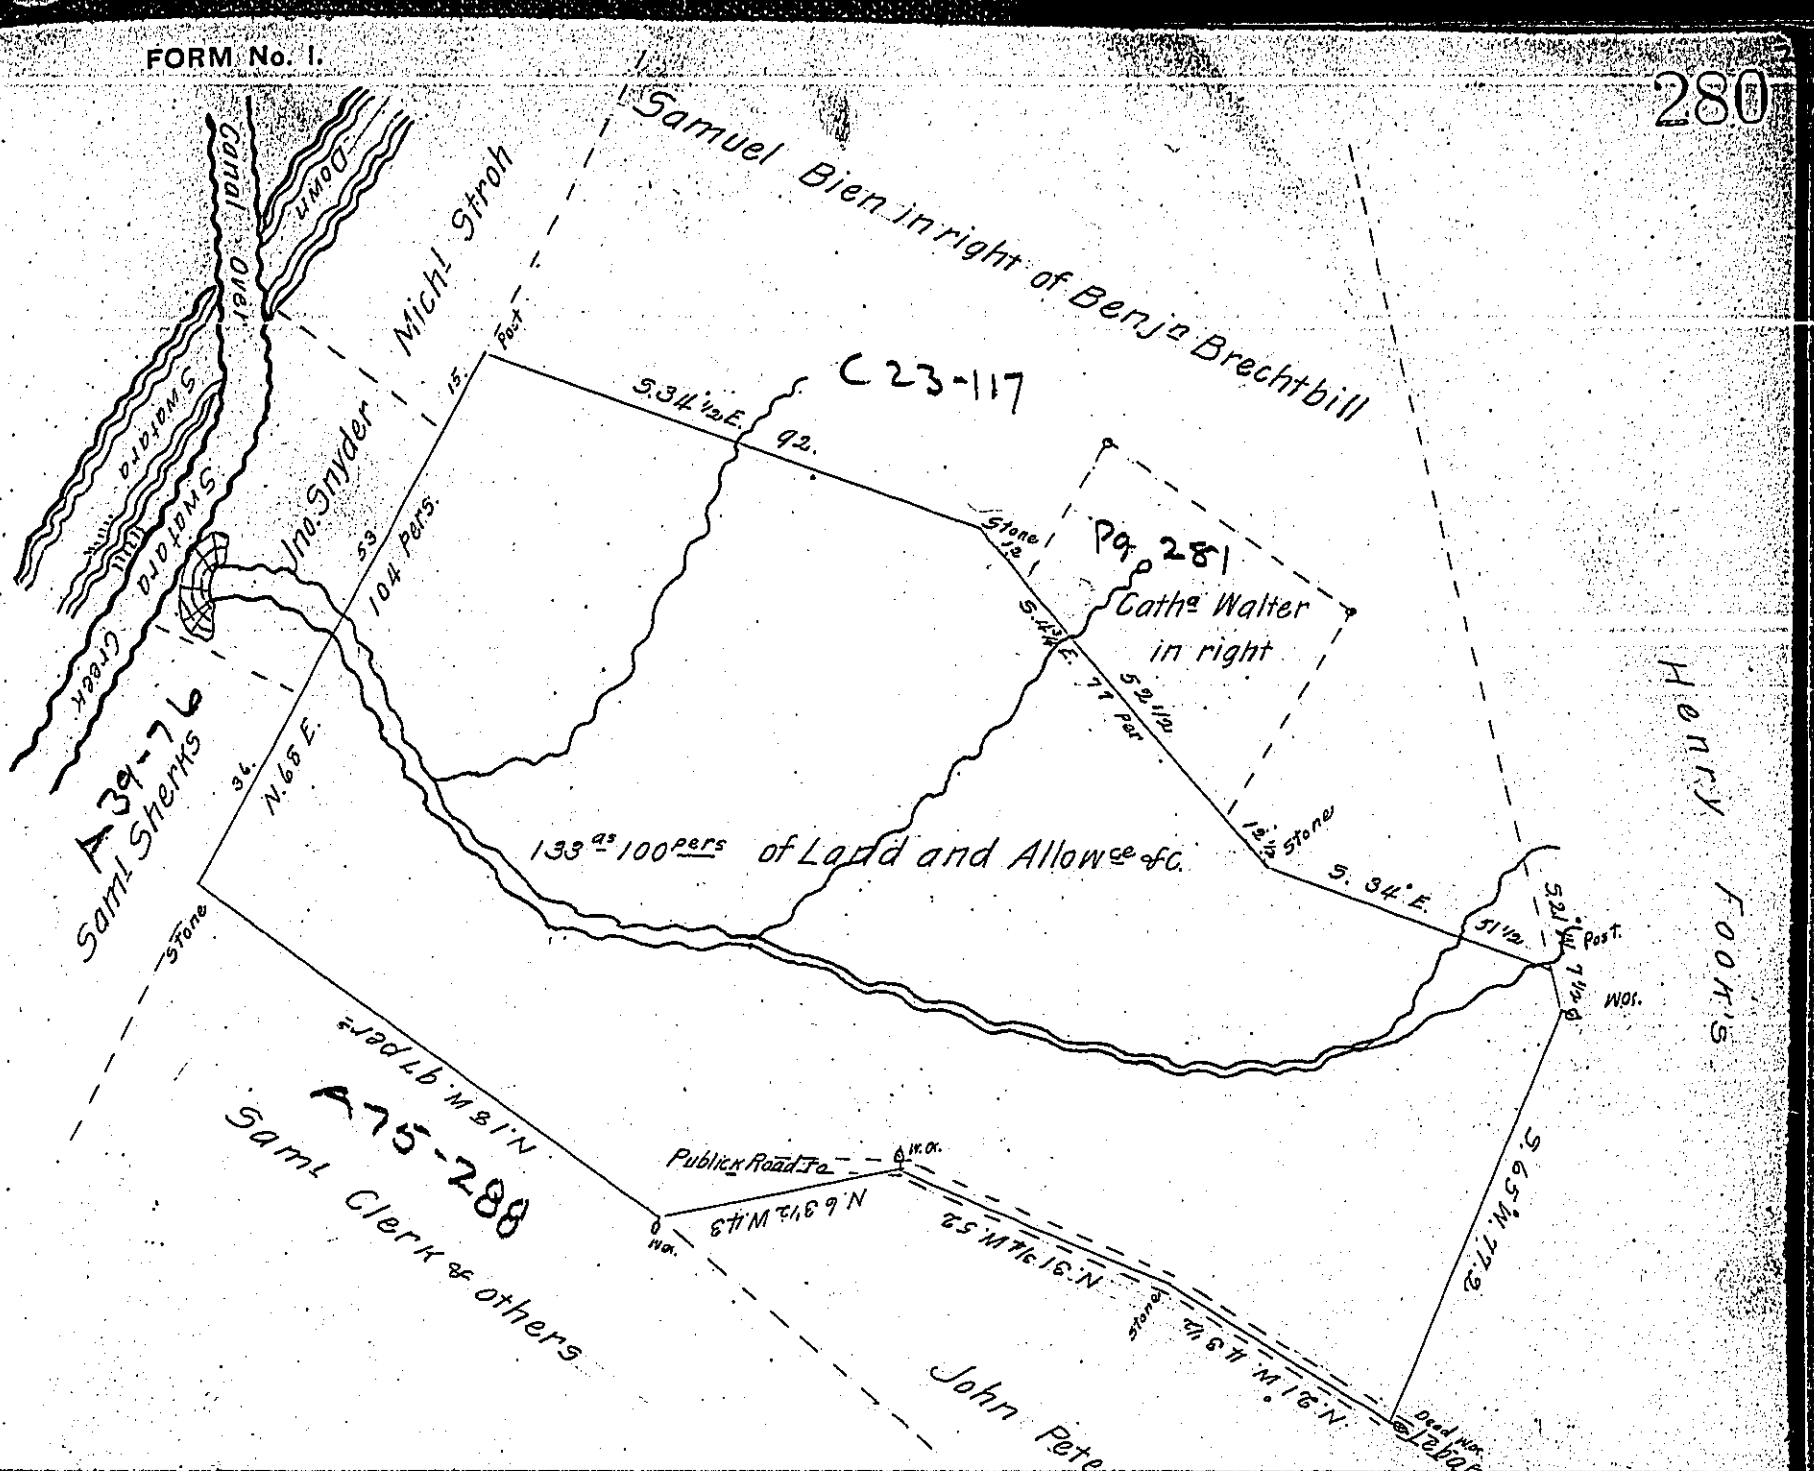

Surveyed the 23rd day of December 1526 the above described Tract of Land Situate in Swatara township Lebanon County Containing One hundred thirty three acres & one hundred perches and the Usual Allowce of 6 p. Ct. for Roads It being part of a Larger Tract of 255 acres & allowce of 6 p. Ct. &c. Granted to Benjamin Brightbill By Warrant of the 25th day of June 1741, of which Henry Bien is in right of Benjn Brightbill

Tobias Kreider Junr
D. S.

To Gabl. Hiester Esqr
Sur. Genl of Penna

IN TESTIMONY that the above is a copy of the original remaining on file in the Department of Internal Affairs of Pennsylvania, made conformably to an Act of Assembly approved the 16th day of February, 1833, I have hereunto set my Hand and caused the Seal of said Department to be affixed at Harrisburg, this first day of February 1904

Thomas B. Beaver

Secretary of Internal Affairs.