FORM No. 1.

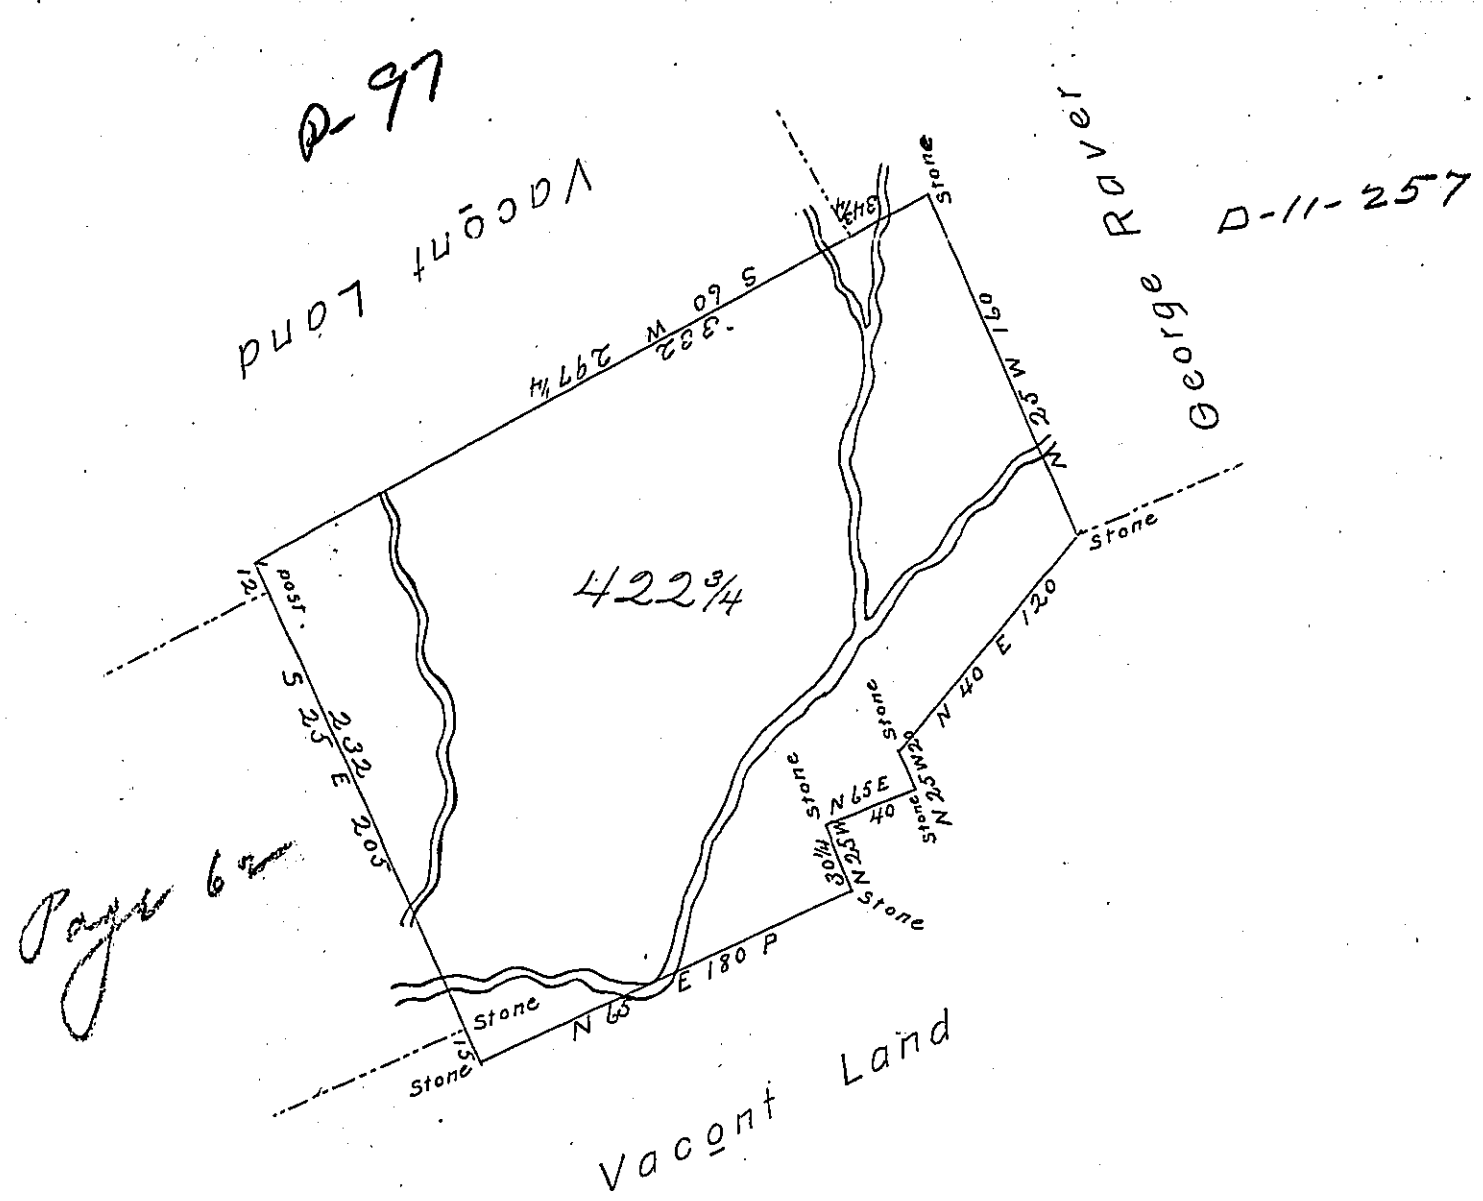

Page 6

By Virtue of a warrant Dated the fifth day of July 1784 and Surveyd to Aaron Boen and George Hoofman the twenty first day of July the Same year, the above Discribed Tract of Land Situate on Big Schuylkill over the Second Mountian in Brunswick township Berks County Containing four Hundred and Twenty two Acres and 129 perches and the Allowance of Six ℘ Cent

Henry Vanderslice

the Bearer agrees to pay the office fees

IN TESTIMONY that the above is a copy of the original remaining on file in the Department of Internal Affairs of Pennsylvania, made conformably to an Act of Assembly approved the 16th day of February, 1833, I have hereunto set my Hand and caused the Seal of said Department to be affixed at Harrisburg, this seventh *day of* December *1903.*

Isaac B. Brown

Secretary of Internal Affairs.