FORM No. 1.

224

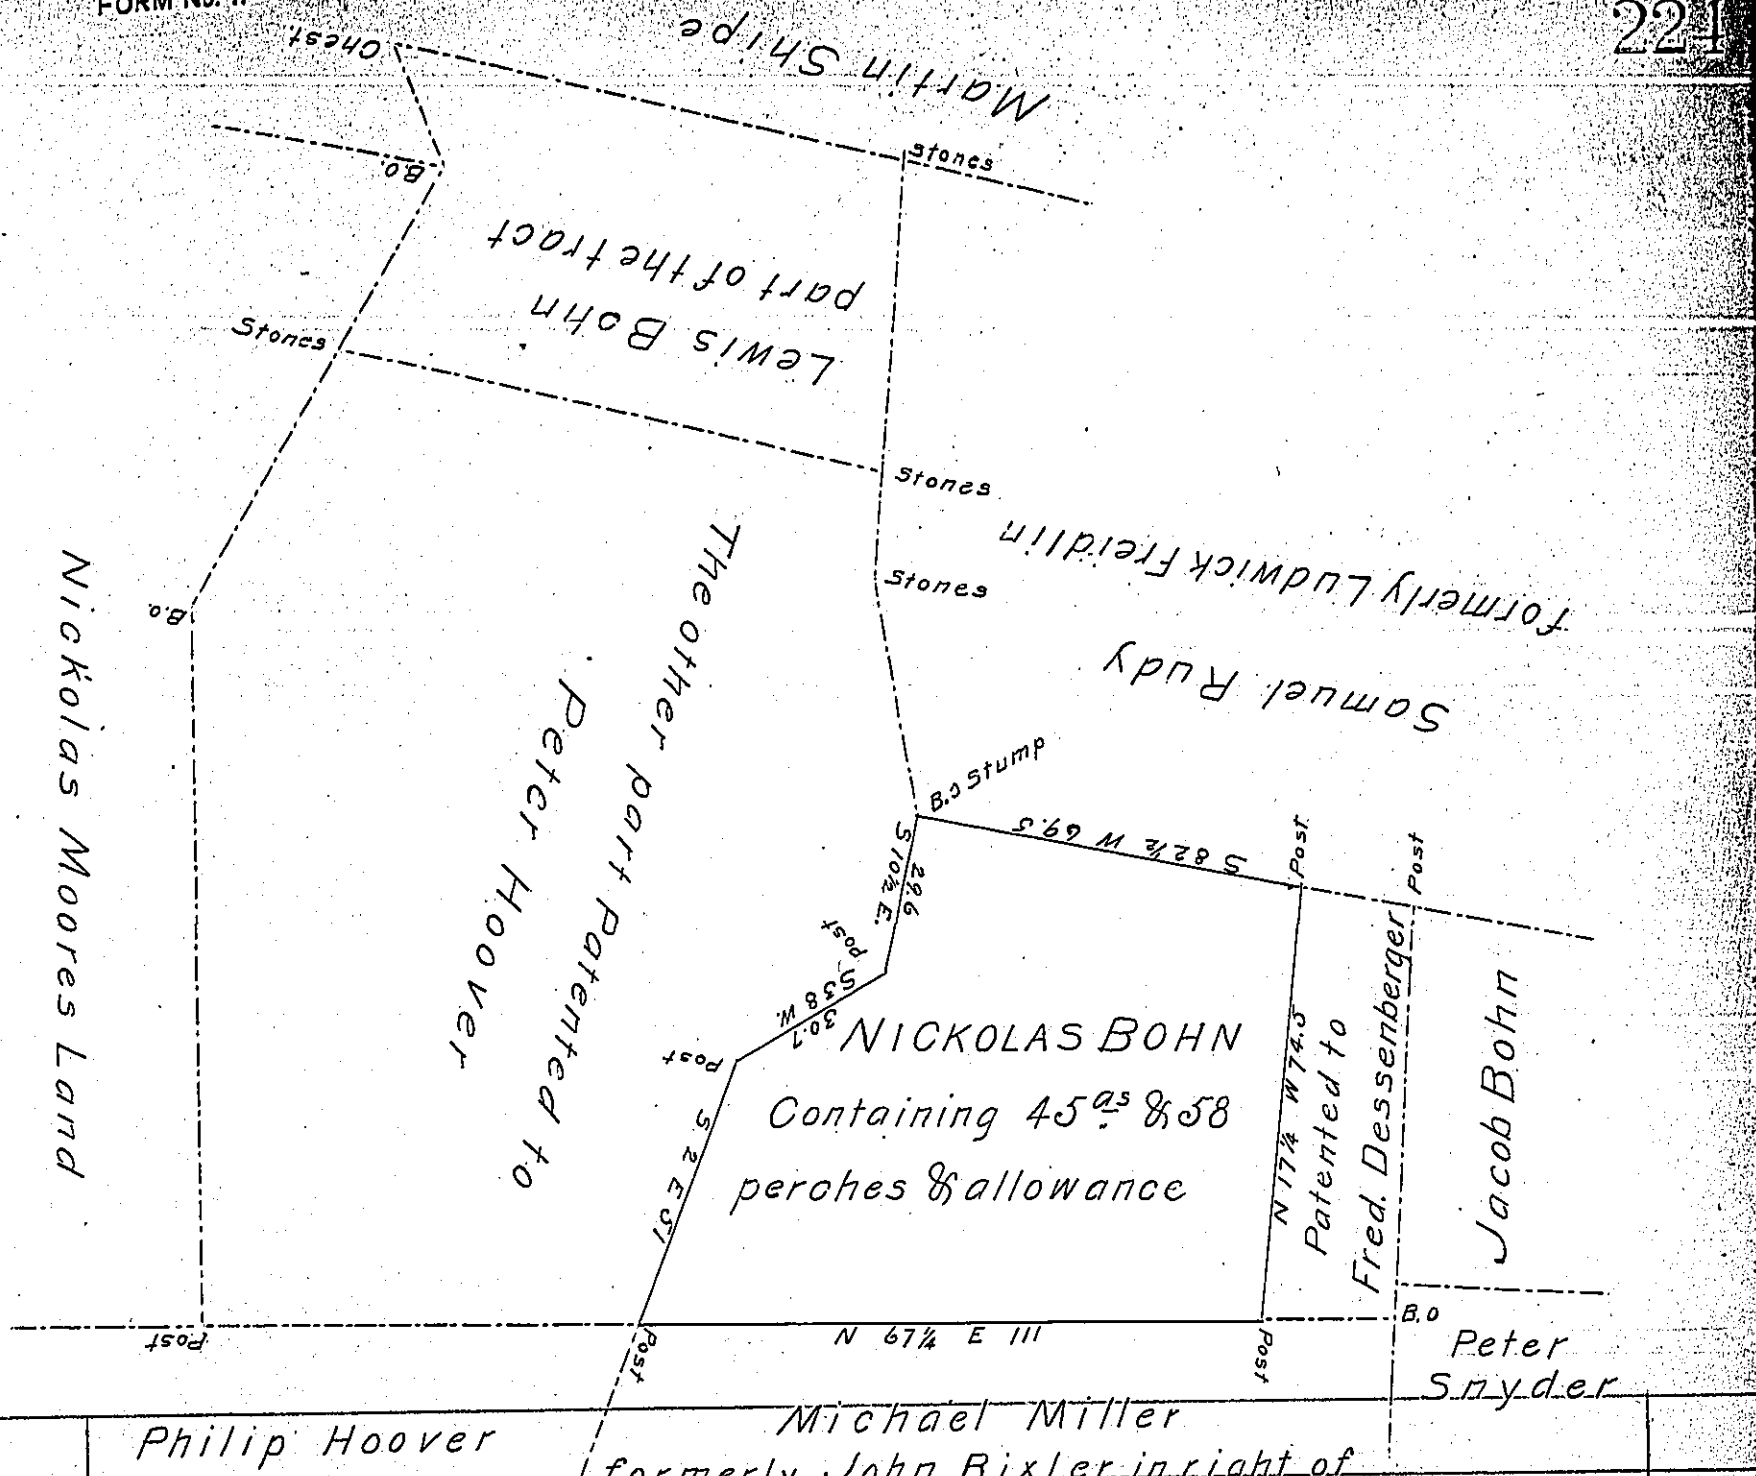

Situate in Manchester Township in the County of York Containing as above Set forth 45 as & 58 perches and allowance & C part of 176 as & allowance & C Which was Originally Surveyed on the 3d day of April 1766 by Charles Lukens late D.S. In pursuance of a Warrant for 180 as granted to Nickolas Bohm bearing date the 12th day of July 1763 Since Divided & C As on the 28th day of August A.D. 1838 Examined & Corrected the above & C at the request of Henry Hoover the present Owner who requested me to make return of the Same for Confirmation

To John Taylor Esquire } Per D.L. Leese D.S.
Surveyor General }

IN TESTIMONY that the above is a copy of the original remaining on file in the Department of Internal Affairs of Pennsylvania, made conformably to an Act of Assembly approved the 16th day of February, 1833, I have hereunto set my Hand and caused the Seal of said Department to be affixed at Harrisburg, this first day of February 1904.

Secretary of Internal Affairs.