FORM No. 1.

296

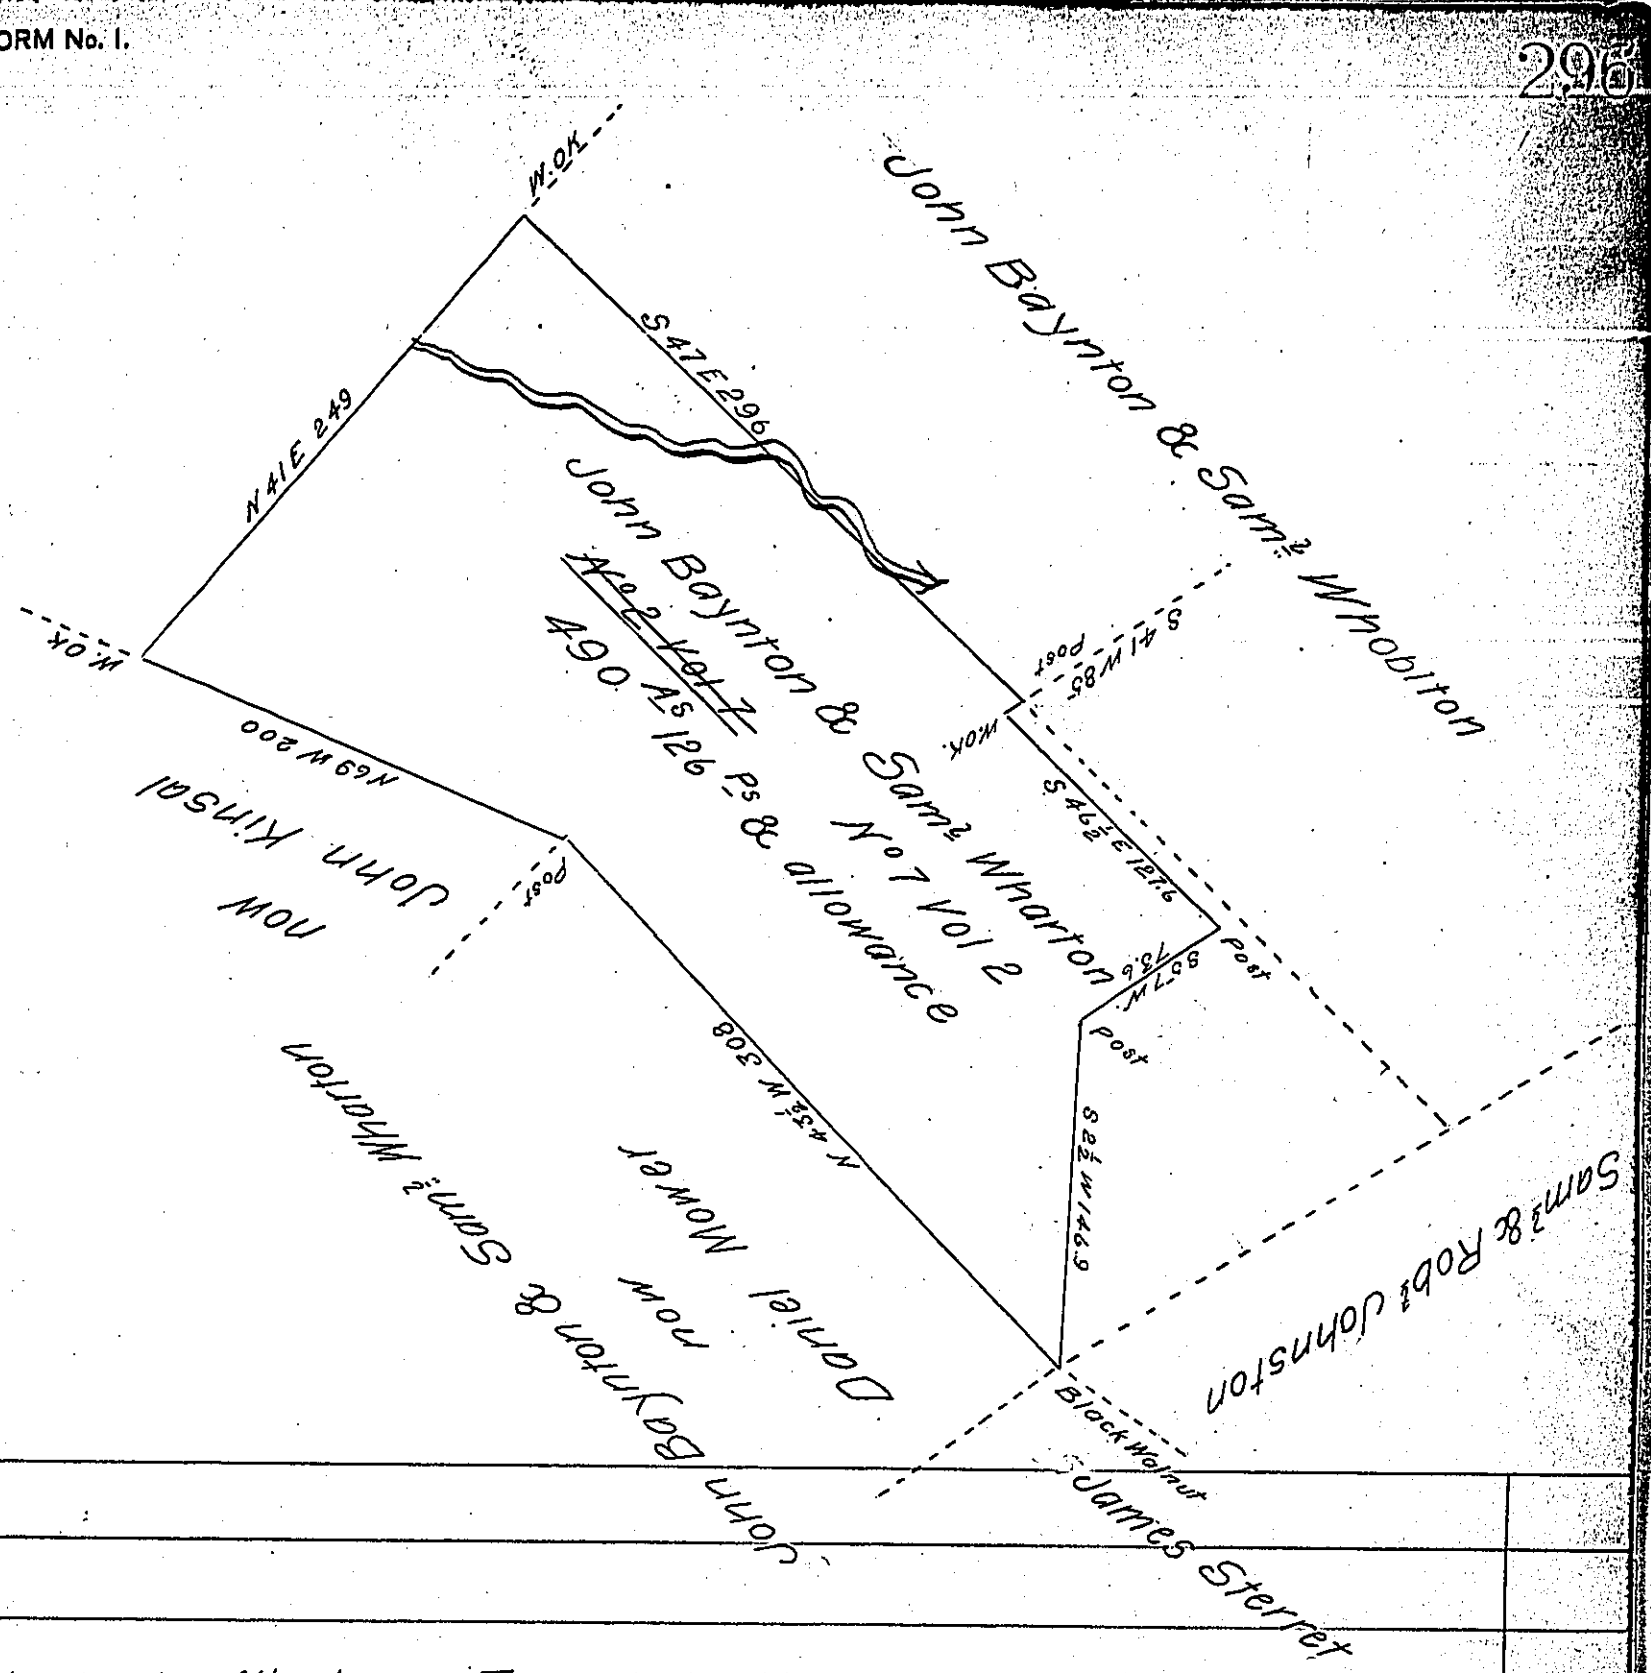

Situate in Allegheny Township Huntingdon County Containing four hundred and ninty Acres one hundred and twenty six perches & the usual allowance It being part of a tract of land which was first Surveyed in pursuance of a Warrant granted to John Baynton & Samuel Wharton dated the 28th day of July 1766. This part resurveyed and divided from the residue of said tract the first day of October 1822

To Samuel Cochran Esqr Surveyor General } Wm Reed D.S.

Containing 627 a 8 & allow-

IN TESTIMONY that the above is a copy of the original remaining on file in the Department of Internal Affairs of Pennsylvania, made conformably to an Act of Assembly approved the 16th day of February, 1833, I have hereunto set my Hand and caused the Seal of said Department to be affixed at Harrisburg, this fifteenth *day of* February *1904*

Isaac B. Brown

Secretary of Internal Affairs.