FORM No. I.

172

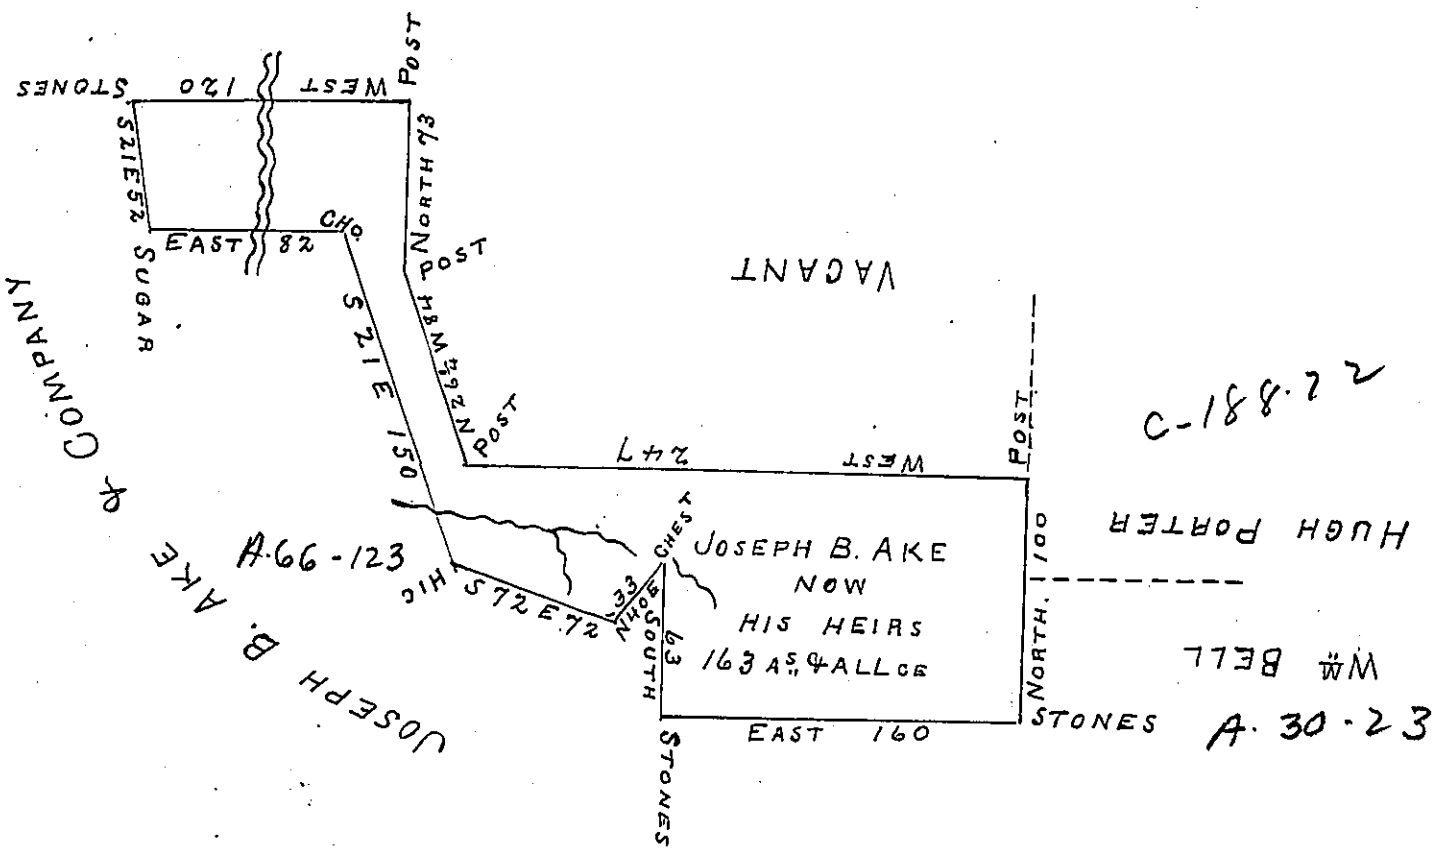

C-188.72

Situate on Bobs Creek in Union Township Bedford County Containing 163 acres & allowance &c. Surveyed the 5th day of May 1843 on Warrant dated the 24th of April 1843 for 150 a's Granted to Joseph B Ake Examined & approved the 17th day of June 1850 for the heirs of Joseph B. Ake dec'd.

To John Laporte Esq'r S. G. Isaac Kensinger D.S.

IN TESTIMONY that the above is a copy of the original remaining on file in the Department of Internal Affairs of Pennsylvania, made conformably to an Act of Assembly approved the 16th day of February, 1833, I have hereunto set my Hand and caused the Seal of said Department to be affixed at Harrisburg, this Seventh *day of* December *1903*

Isaac D. Brown

Secretary of Internal Affairs.