FORM No. I.

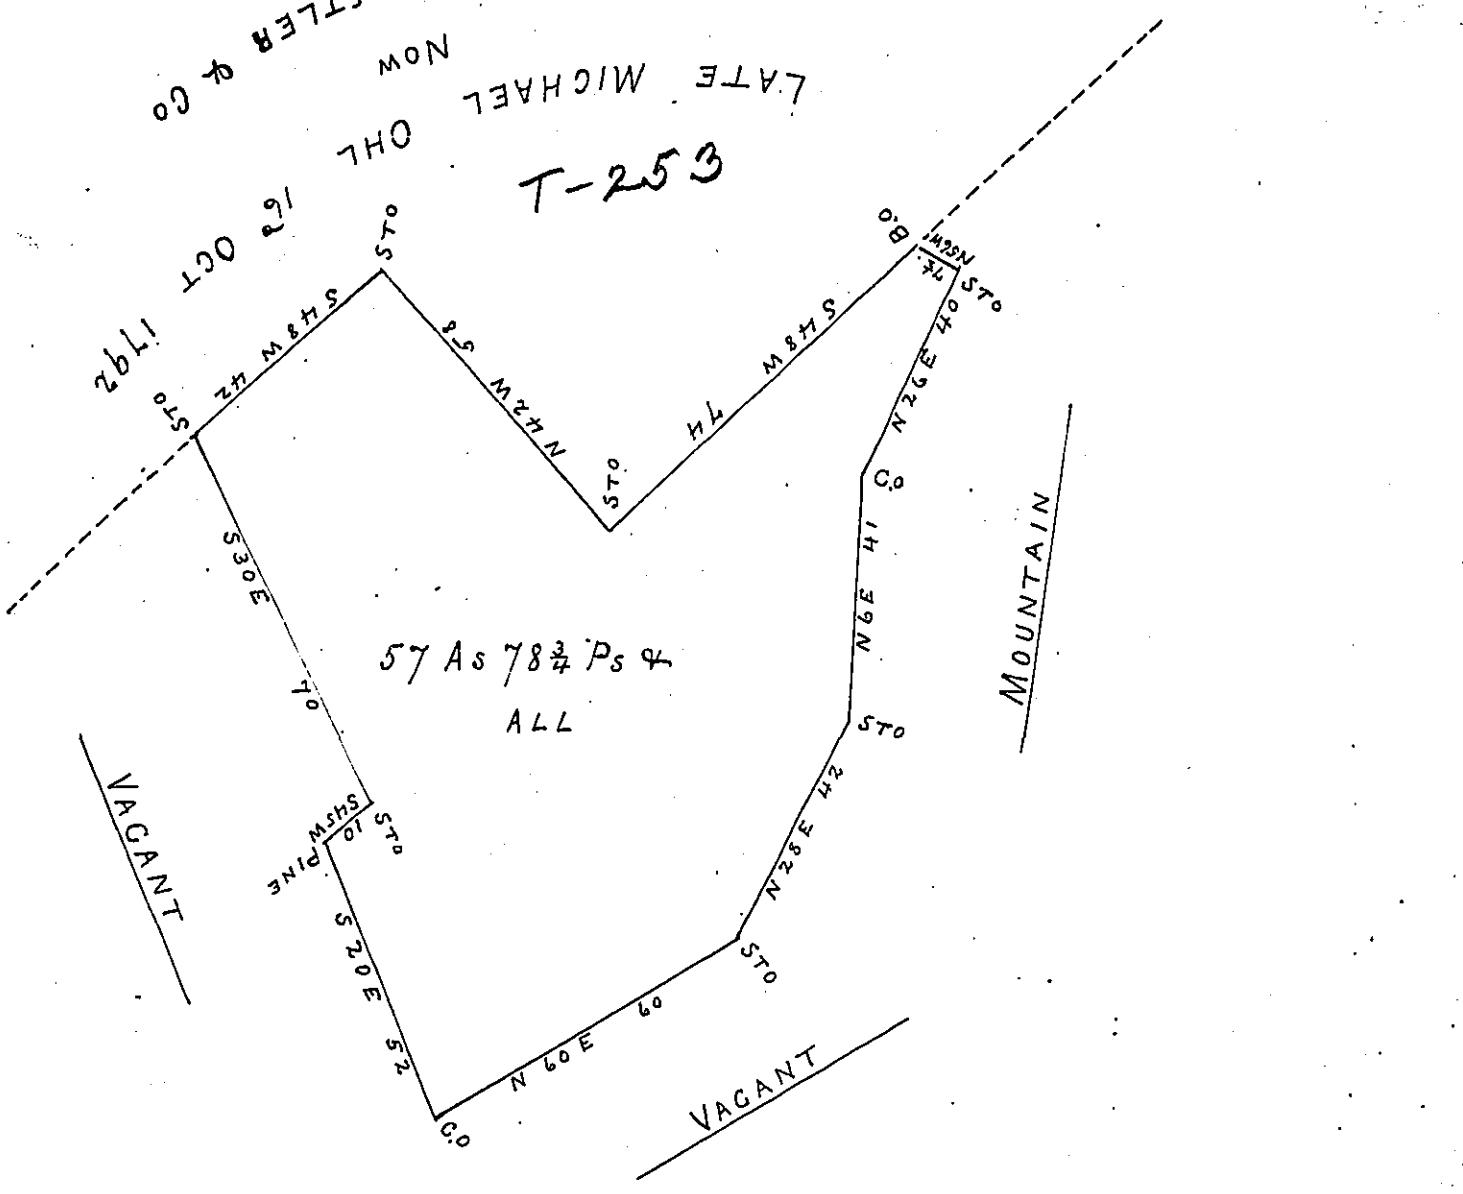

Draft of a Tract of Land Containing Fifty Seven Acres and Seventy Eight and three quarters perches and the allowance of six per cents for Roads &c. Situate in West Penn Township in the County of Schuylkill. Surveyed on the 26. day of February A.D. 1872. In pursuance of a warrant granted to Franklin Steigerwald & Adam Andrews dated 7. February A.D. 1872

To J. M. Campbell Esq
Surveyor General of Penna.

Daniel L. Boyer
C. S.

The above Tract is unimproved. D.L.B.
C.S.

IN TESTIMONY that the above is a copy of the original remaining on file in the Department of Internal Affairs of Pennsylvania, made conformably to an Act of Assembly approved the 16th day of February, 1833, I have hereunto set my Hand and caused the Seal of said Department to be affixed at Harrisburg, this Sixteenth *day of* November 1903

Secretary of Internal Affairs.