FORM No. 1.



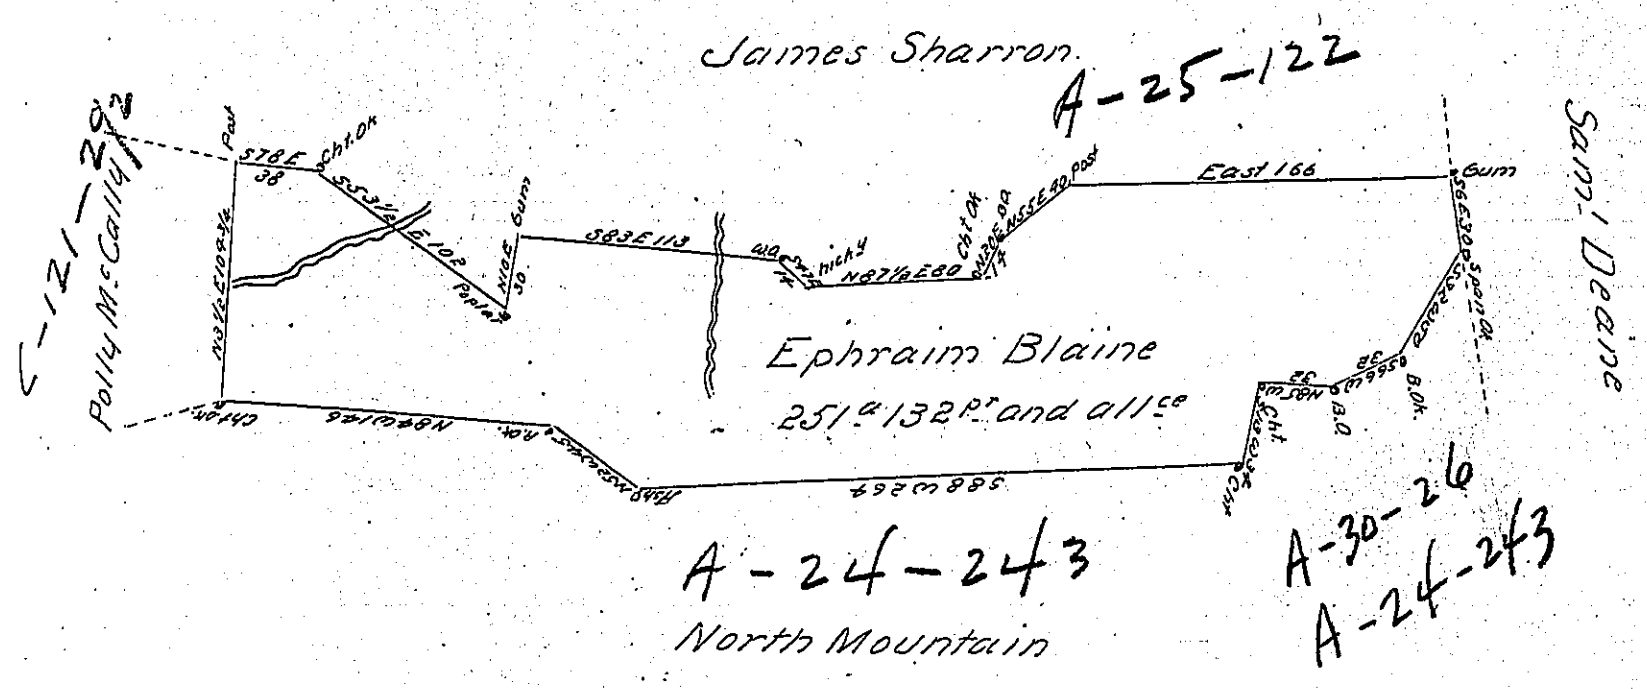


Draught of a Tract of Land situate in Tyrone Township Cumberland County Containing two hundred and fifty one Acres and one hundred and thirty two perches and allowance of 6 a. p. r. Ct. for Roads &c. Surveyed Sept.r 17th 1794 in pursuance of a warrant granted to Ephraim Blaine bearing date 7th of Feb.y 1793

To Daniel Brodhead Esq.r Surveyor General } Pr Sam.l Lyon D.S.

IN TESTIMONY that the above is a copy of the original remaining on file in the Department of Internal Affairs of Pennsylvania, made conformably to an Act of Assembly approved the 16th day of February, 1833, I have hereunto set my Hand and caused the Seal of said Department to be affixed at Harrisburg, this second day of February 1904

Isaac B. Brown

Secretary of Internal Affairs.