FORM No. 1.

191

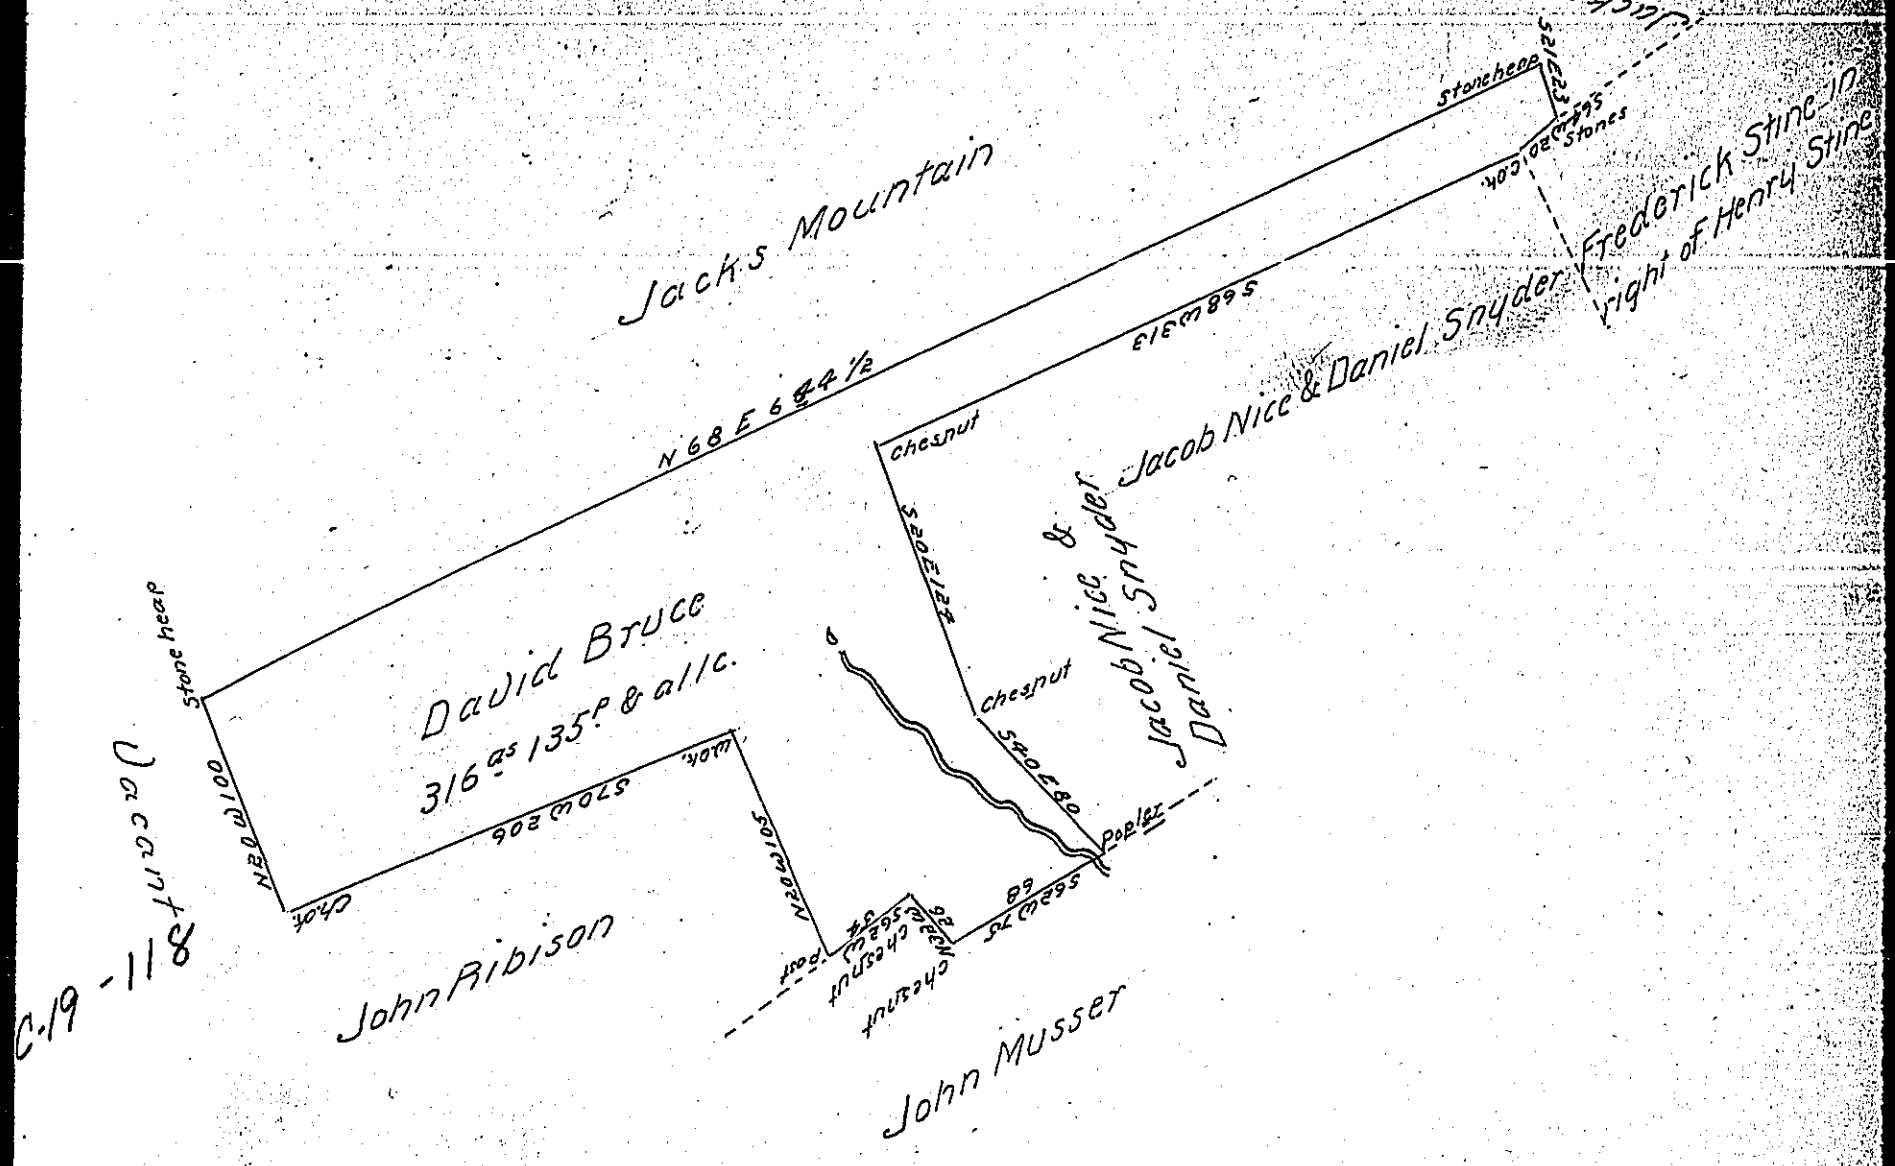

A Draught of a tract of land called ——— Situate in Centre township Union County Surveyed the Sixth day of July in the Year of Our Lord One thousand eight hundred and fourteen for David Bruce in pursuance of his Warrant bearing date the Eleventh date of November A.D. One thousand eight hundred and thirteen containing Three hundred and Sixteen Acres and One hundred and thirty five perches and the Allowance of six per cent for roads &c.

To Richard T. Leech Esquire
Surveyor General of Pennsylvania

Simon Snyder Junr
D.S.

There is a house upon the land of about Sixteen feet by fourteen and about three quarter of an Acre of Clear land and a family living thereon

IN TESTIMONY that the above is a copy of the original remaining on file in the Department of Internal Affairs of Pennsylvania, made conformably to an Act of Assembly approved the 16th day of February, 1833, I have hereunto set my Hand and caused the Seal of said Department to be affixed at Harrisburg, this second day of February 1904

Secretary of Internal Affairs.