FORM No. I.

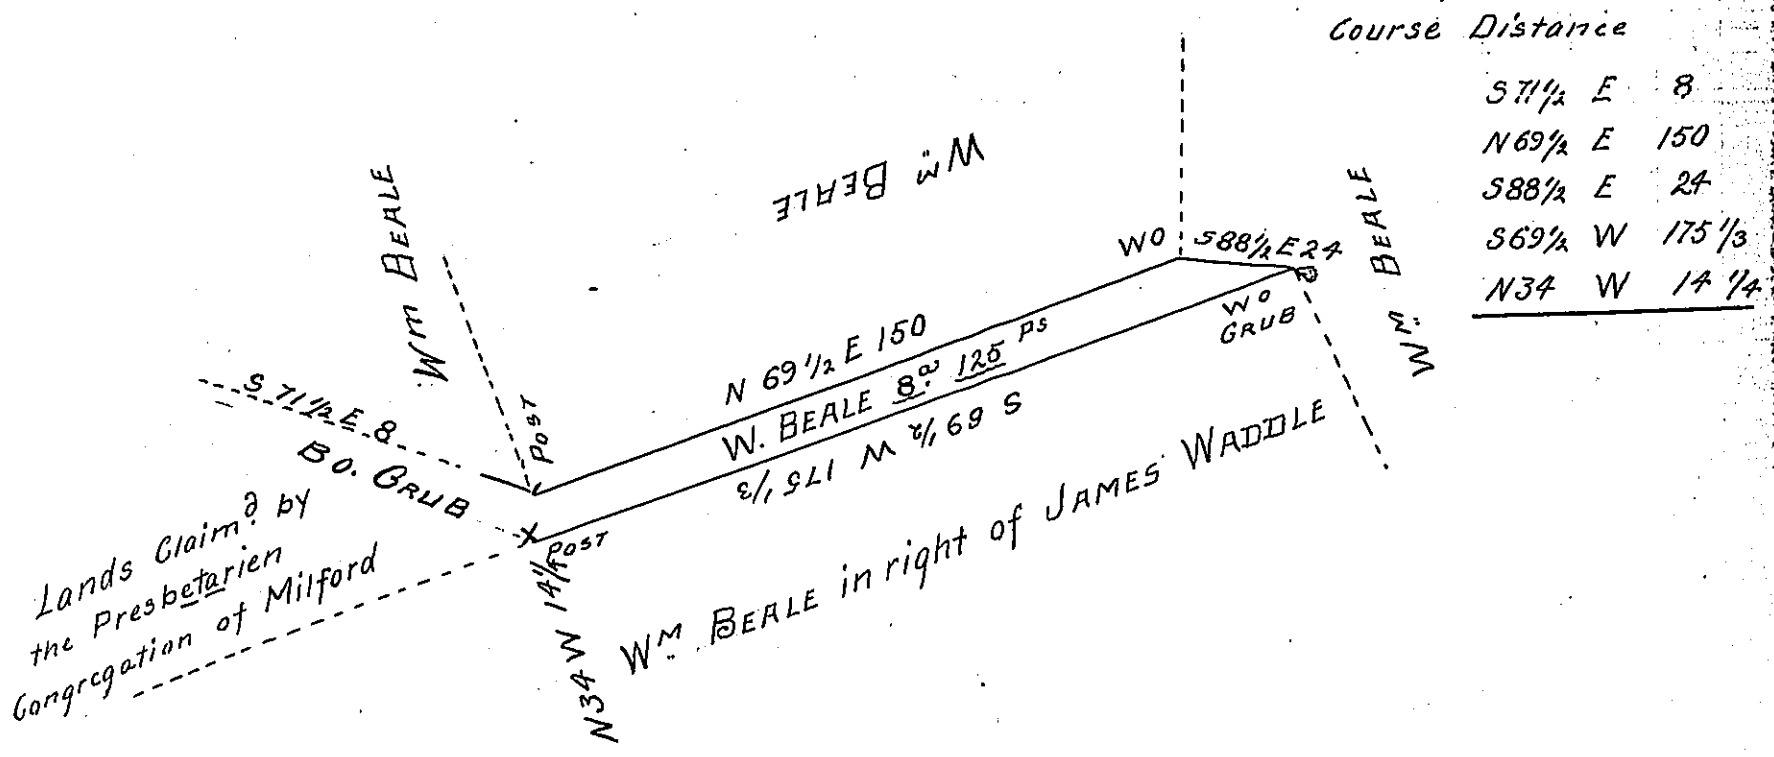

A Draught of a tract of land Situate in Milford Township Mifflin County Containing Eight acres and 125 perches and the allowance of Six P. Cent for roads &c Surveyd the 27th of November 1805 In pursuance of a Warrant granted to William Beale dated the 13th day of February 1804 for Vacant & Unimproved land and also agreeable to an Act Entitled an act to Compensate David Mead & others passed March 9th 1796

Pr. William Harris D.S.

To Samuel Cochran Esquire
Survr Genl of Pennsylvania

IN TESTIMONY that the above is a copy of the original remaining on file in the Department of Internal Affairs of Pennsylvania, made conformably to an Act of Assembly approved the 16th day of February, 1833, I have hereunto set my Hand and caused the Seal of said Department to be affixed at Harrisburg, this Fourteenth *day of* December *1903.*

Isaac B. Brown
Secretary of Internal Affairs.