FORM No. 1.

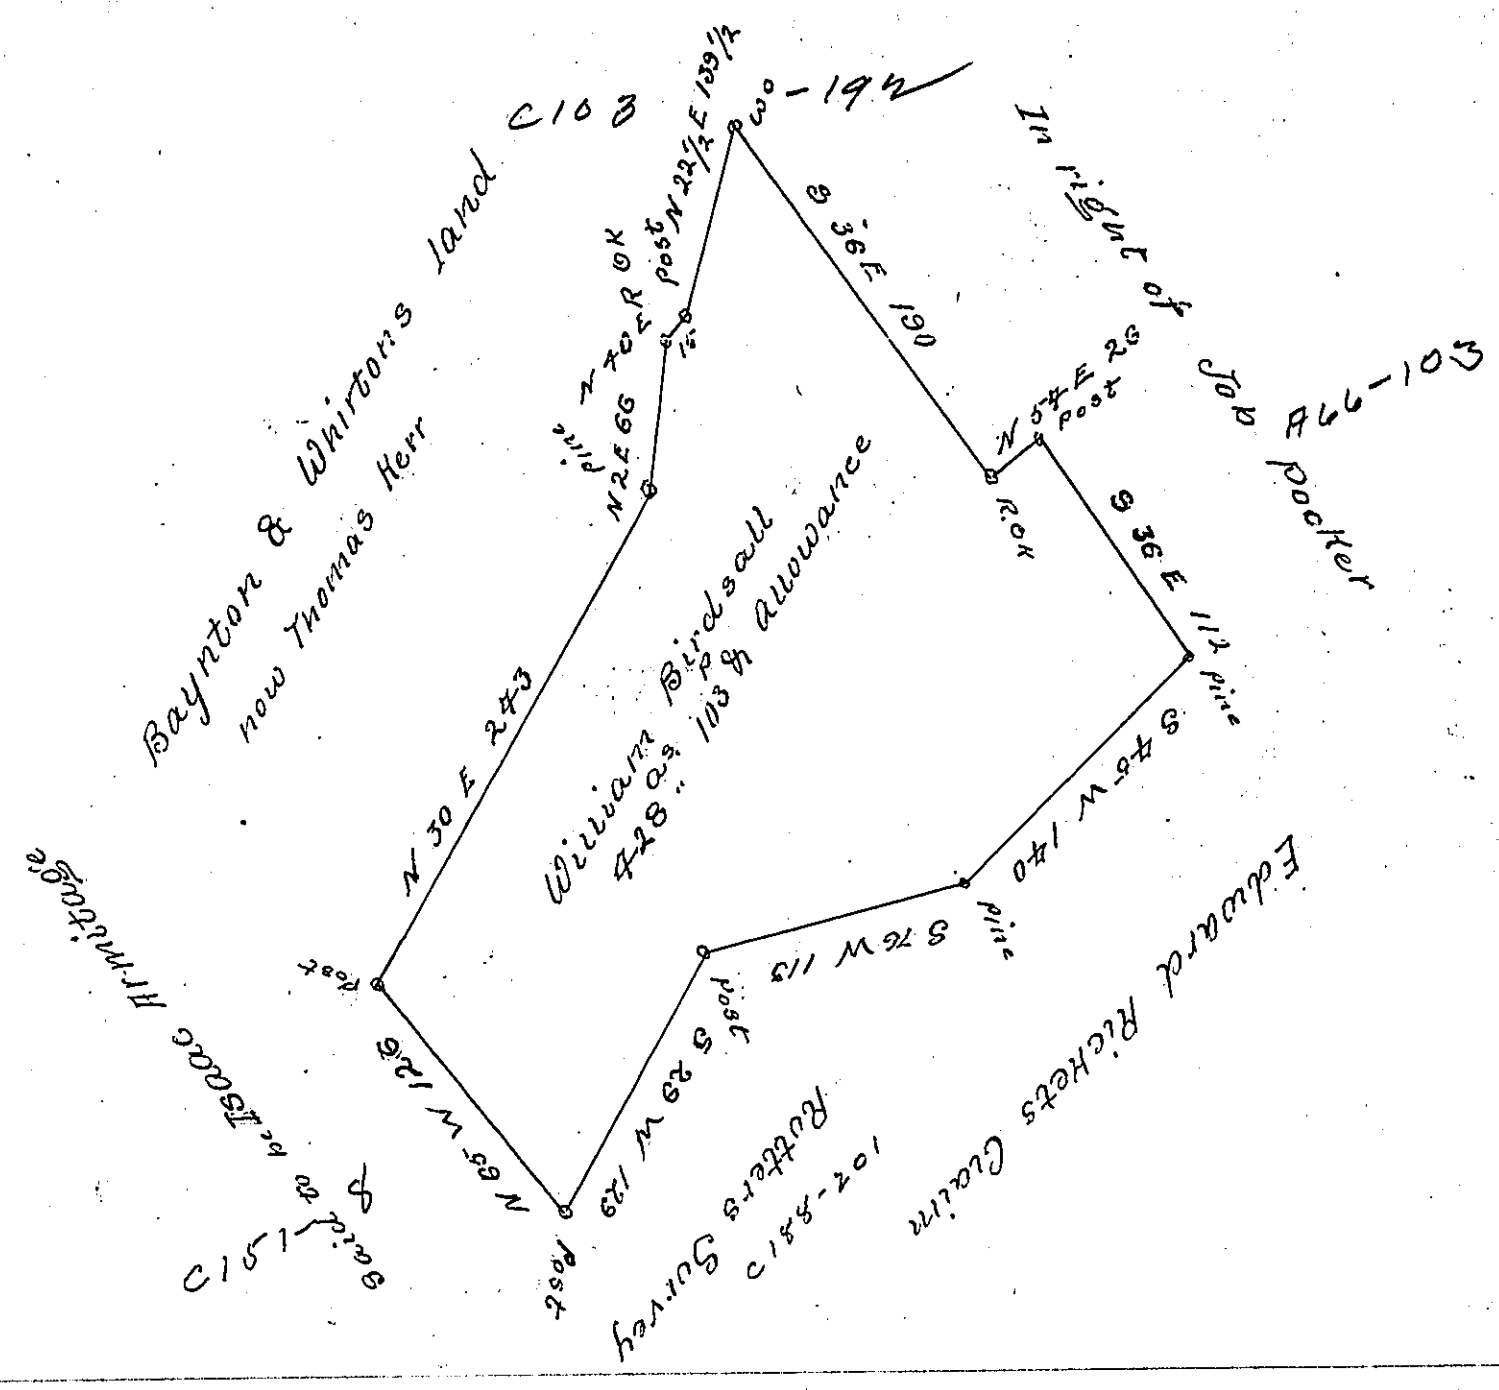

Situate Warrior mark Valey in Franklin Township Huntingdon County Containing Four hundred & Twenty eight Acres and one hundred & Three Perches and the usual allowance for Roads, Surveyed the 16th day of February 1793 In pursuance of a Warrant dated the 12th day of January 1793

John Canan D.S.

Daniel Brodhead Esqüire S.G.

Note

Thomas Kerr claims a part of the above Tract in virtue of an Improvement for which he took a Warrant for 300 a.s. dated the 12th day of October 1795

J. Canan D.S.

IN TESTIMONY that the above is a copy of the original remaining on file in the Department of Internal Affairs of Pennsylvania, made conformably to an Act of Assembly approved the 16th day of February, 1833, I have hereunto set my Hand and caused the Seal of said Department to be affixed at Harrisburg,

this Sixteenth *day of* November *1903*

Secretary of Internal Affairs.