FORM No. 1.

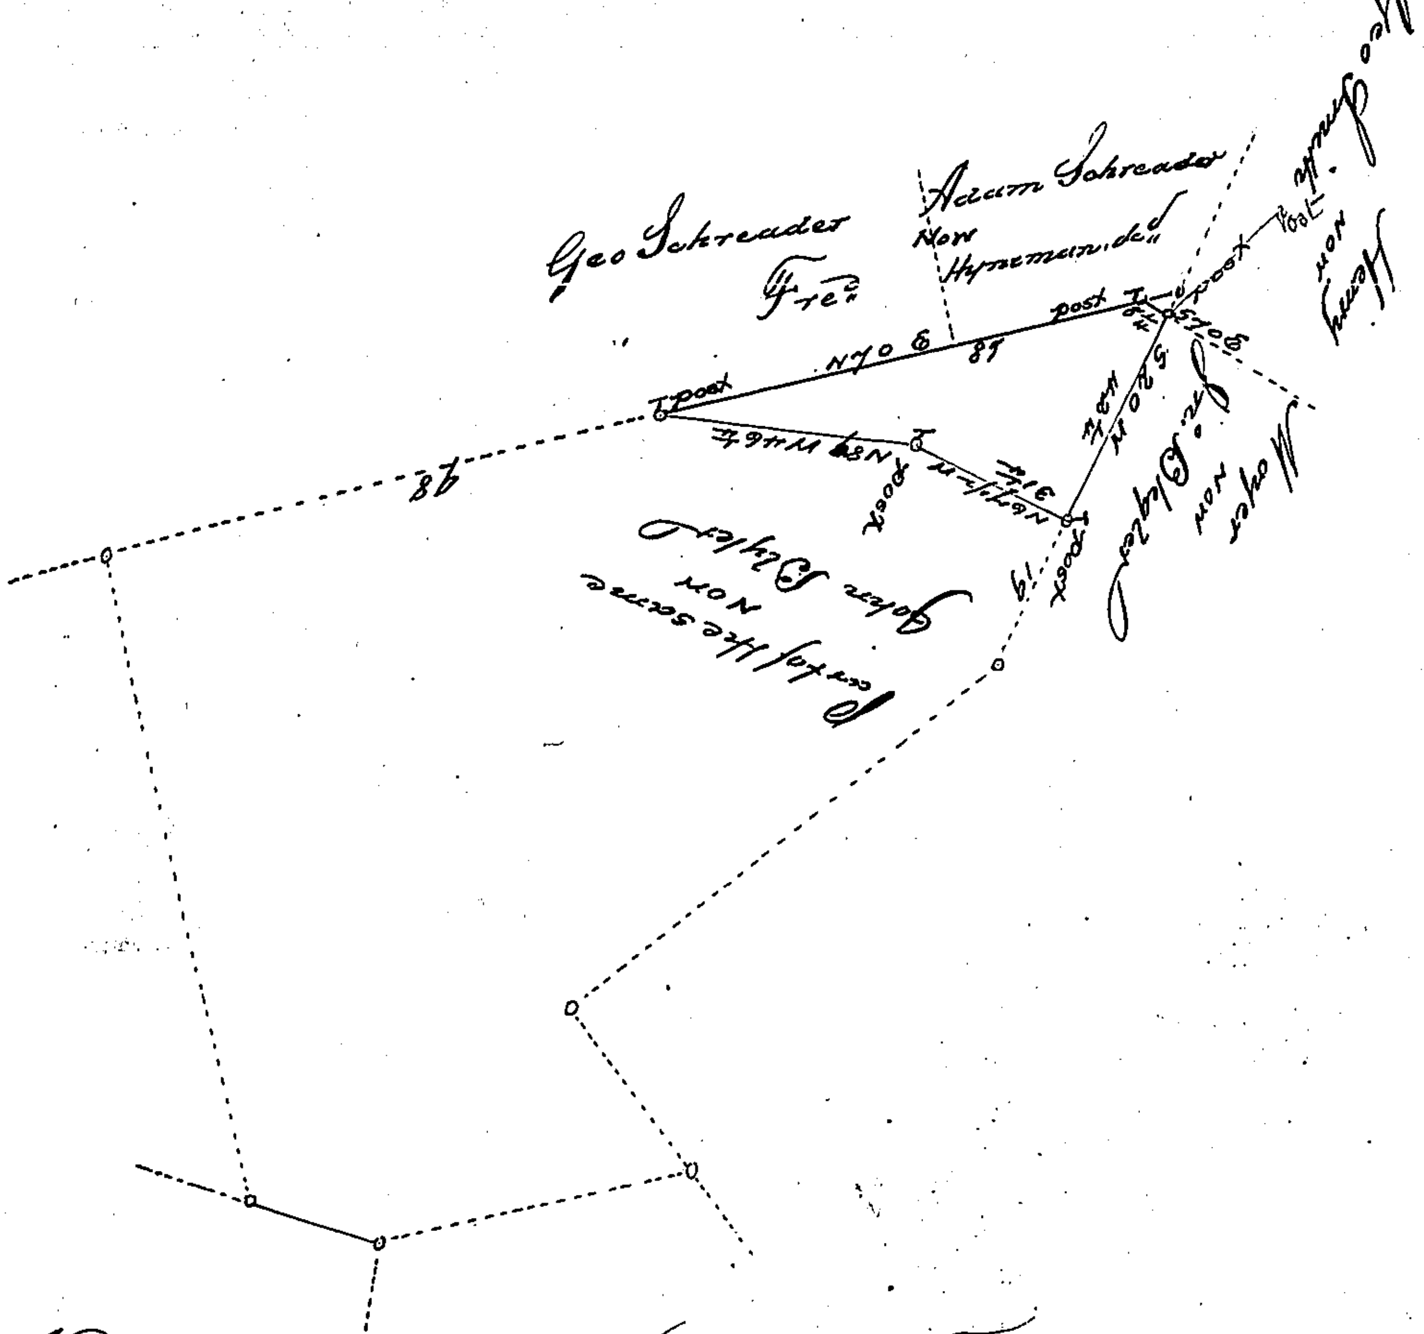

A Draught of a Tract of Land situate in Weisenburg township, now in the county of Lehigh. Containing nine acres ~~fifteen~~ thirteen perches & allowance of 6 p Cent &c. being part of ninety two acres & sixty perches, Surveyed by Application dated the 5th July 1768, to George Bryning, the above resurveyed for John Blyler May 30th 1829,

Geo S Eisenhart D.S.

Gabriel Hiester Es.
S.G

IN TESTIMONY that the above is a copy of the original remaining on file in the Department of Internal Affairs of Pennsylvania, made conformably to an Act of Assembly approved the 16th day of February, 1833, I have hereunto set my Hand and caused the Seal of said Department to be affixed at Harrisburg, this first *day of* March *1904*

Isaac B. Brown
Secretary of Internal Affairs.