FORM No. 1.

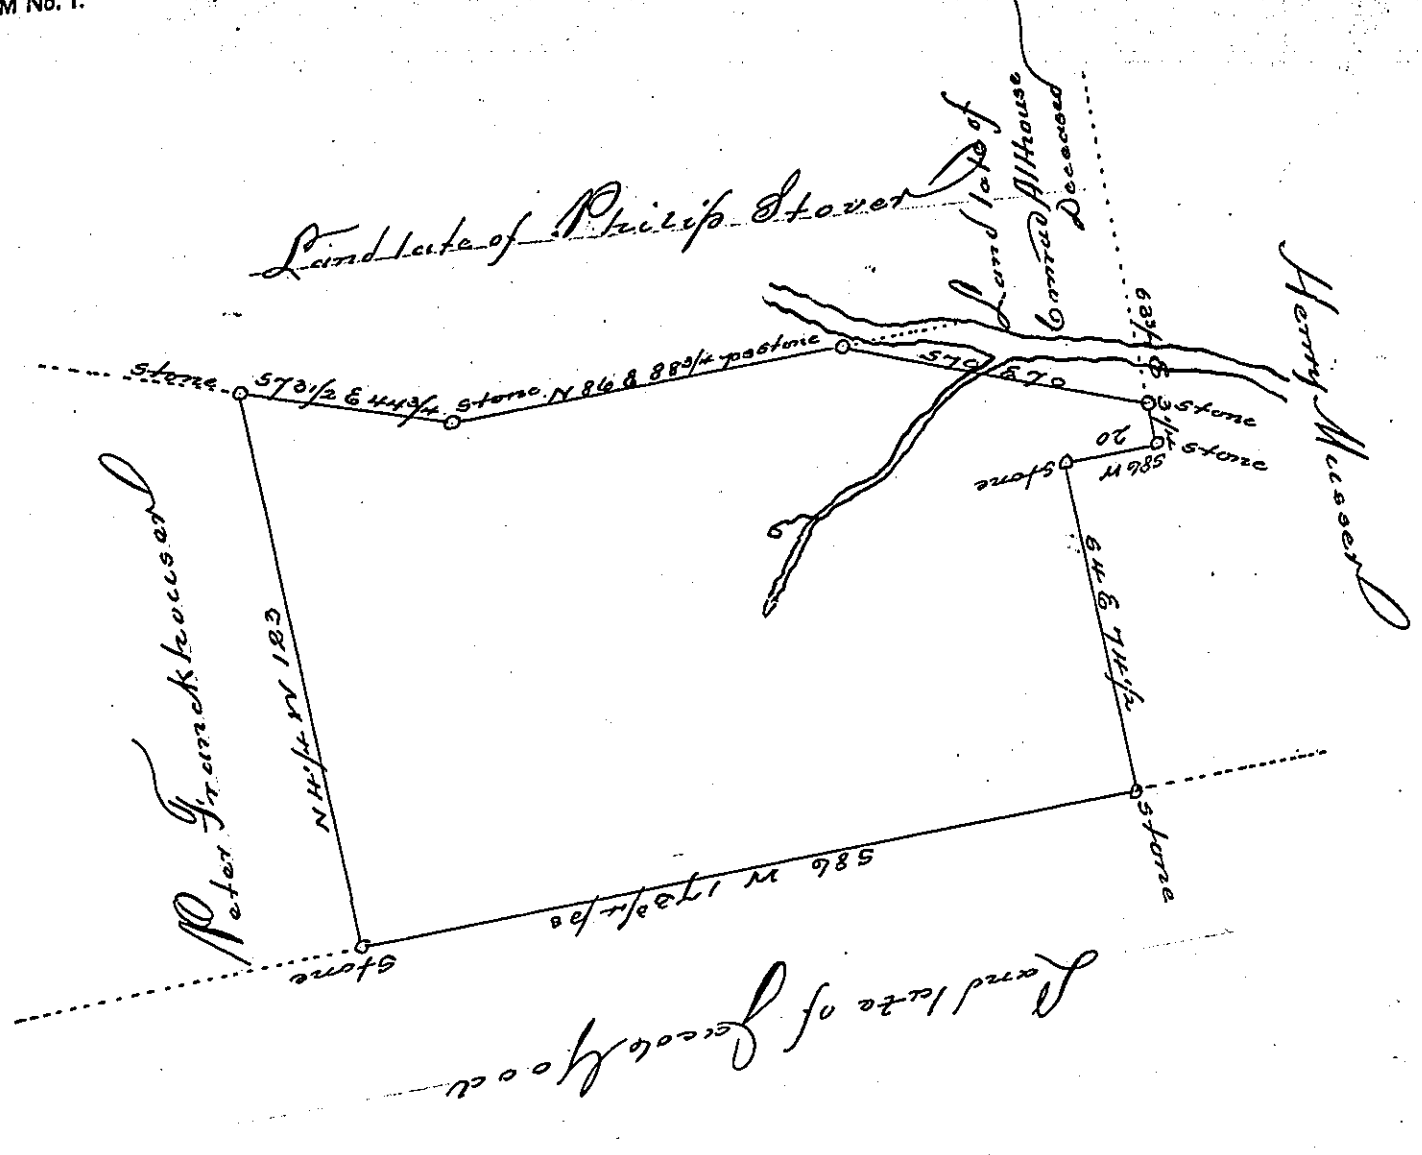

A Draught of a piece or Tract of Land situate lying and being in the Township of Brecknock Lancaster County, Containing 110 as & 22 ps and the usual allowance of six p.m. Cent for Roads &c. Surveyed the 18th day of February A.D. 1796 at the instance & request of Peter Kessler who lives on said premises (it being part of a larger Tract of 205 as 11 & 11 ps and allowance, Surveyed for Martin Brownkirk. By Virtue of warrant dated the 27th day of Feby A.D. 1759 &c a

Br. H Reamer Jr.

To Daniel Brodhead Esqr
Surveyor General

IN TESTIMONY that the above is a copy of the original remaining on file in the Department of Internal Affairs of Pennsylvania, made conformably to an Act of Assembly approved the 16th day of February, 1833, I have hereunto set my Hand and caused the Seal of said Department to be affixed at Harrisburg, this first *day of* March *1904*

Isaac B. Benson

Secretary of Internal Affairs.