FORM No. 1.

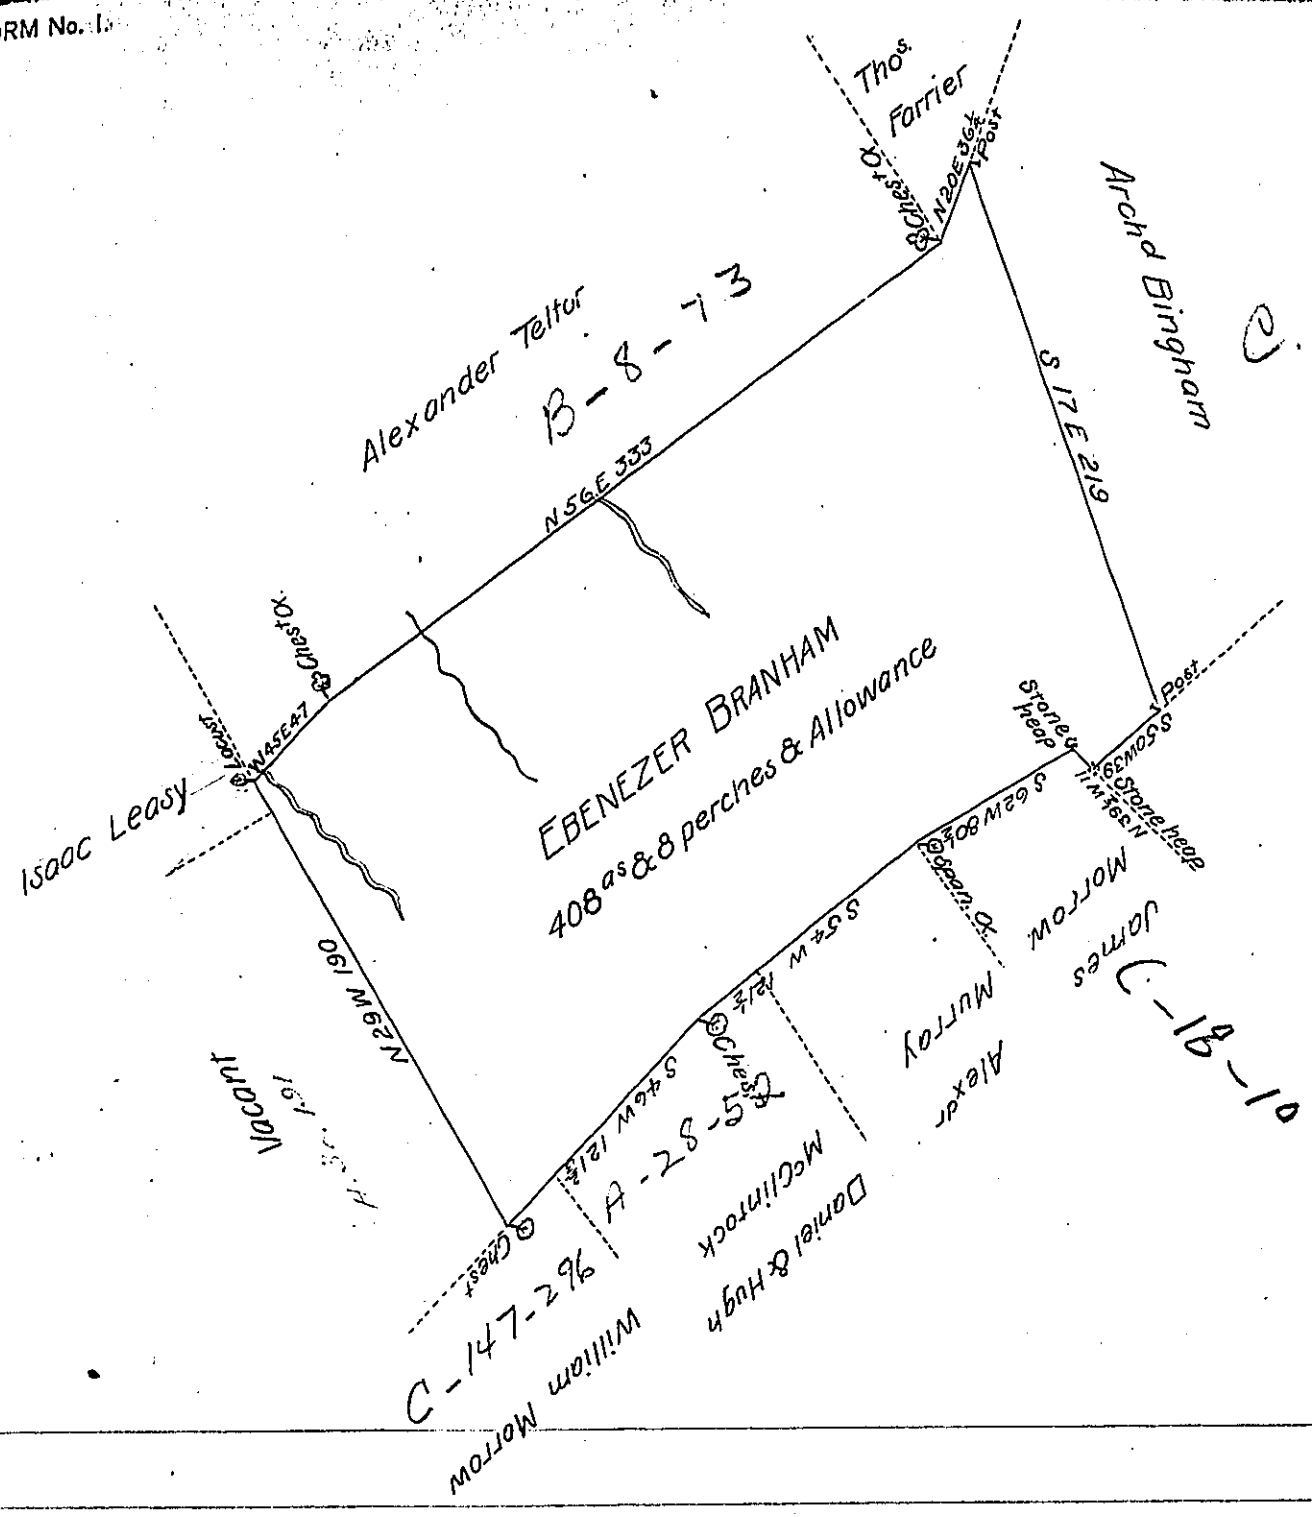

The Draught of a tract of Land situate in Toboyne township Cumberland County Containing four hundred & Eight Acres & 8 perches and allowance of six per Cent for Roads &Ca Surveyed May 21st 1794 in pursuance of a Warrant Granted to Ebenezer Branham Dated Jan 3rd 1794

pr Saml Lyon D.S.

To Daniel Broadhead Esqr

Surveyor General of Pennsylvania.

IN TESTIMONY that the above is a copy of the original remaining on file in the Department of Internal Affairs of Pennsylvania, made conformably to an Act of Assembly approved the 16th day of February, 1833, I have hereunto set my Hand and caused the Seal of said Department to be affixed at Harrisburg, this twenty-fifth *day of* January *1904*

Secretary of Internal Affairs.