FORM No. I.

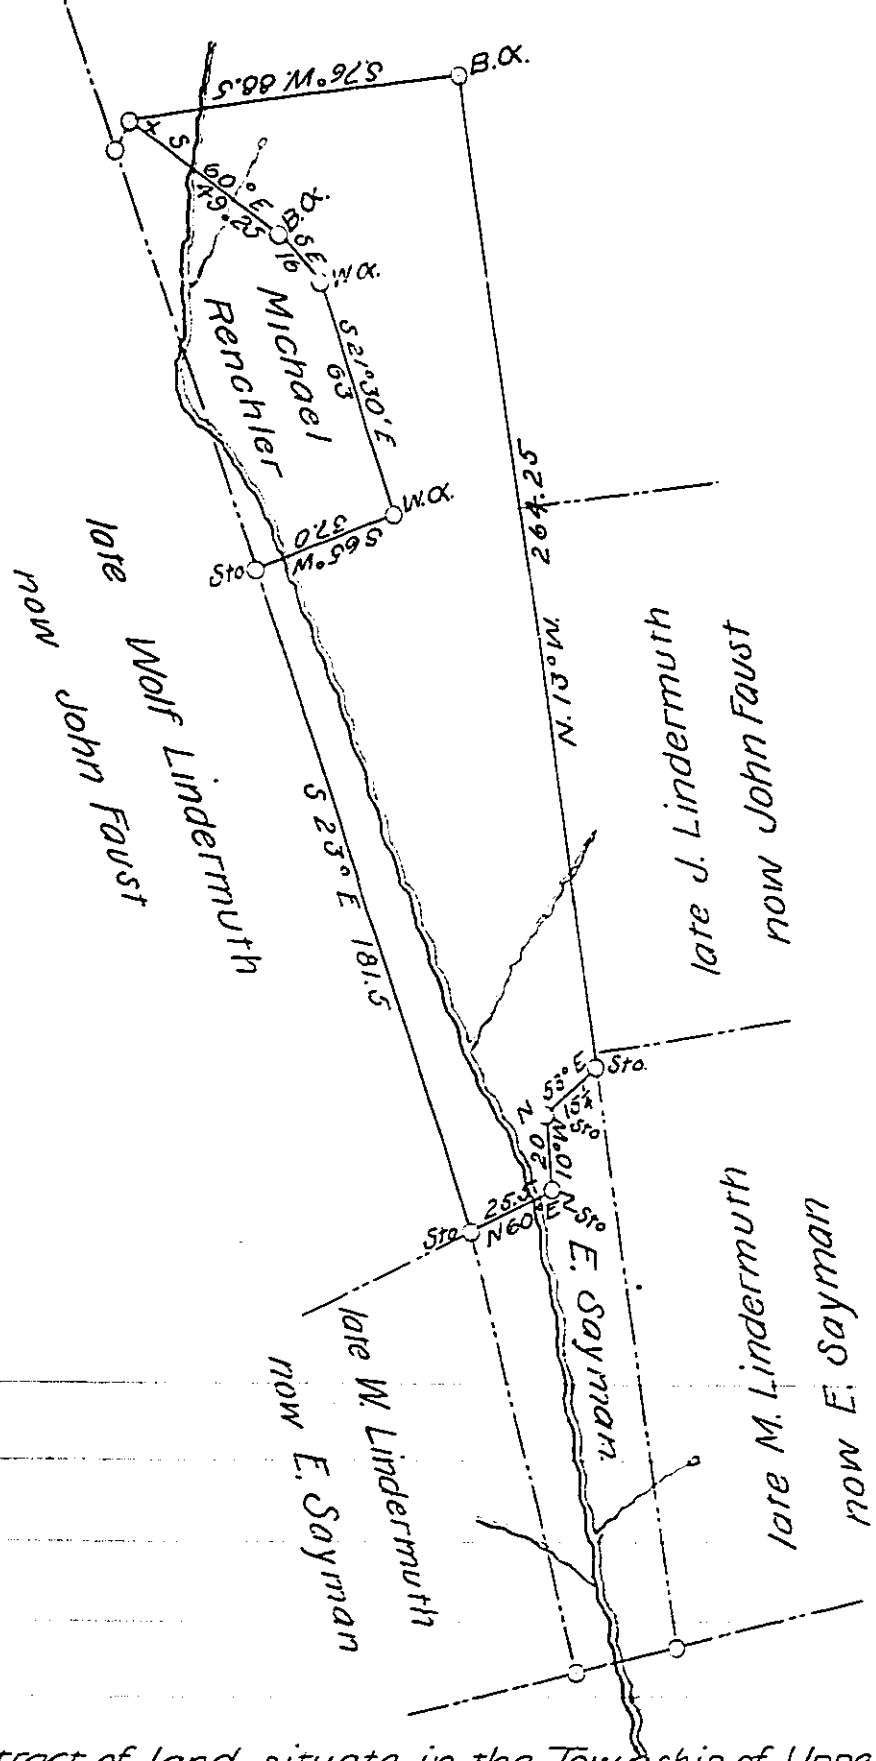

Draft of a tract of land situate in the Township of Upper Bern in the County of Berks, containing ninety acres, fourteen perches, and the allowance of six per cent for roads, &c., surveyed for Benjamin Marshall, David H. Fink Samuel Meek and Henry Hassler the twenty seventh day of January 1872 being part of a large tract of one hundred thirty seven acres one hundred fifty four perches and allowance, originally surveyed in pursuance of a warrant granted to Abraham Bollebagher dated the 29th day of January 1745.

To Hon. J. M. Campbell — Daniel S. Zacharias

Surveyor General — C.S.

IN TESTIMONY that the above is a copy of the original remaining on file in the Department of Internal Affairs of Pennsylvania, made conformably to an Act of Assembly approved the 16th day of February, 1833, I have hereunto set my Hand and caused the Seal of said Department to be affixed at Harrisburg, this first day of February 1904

Secretary of Internal Affairs.