FORM No. I.

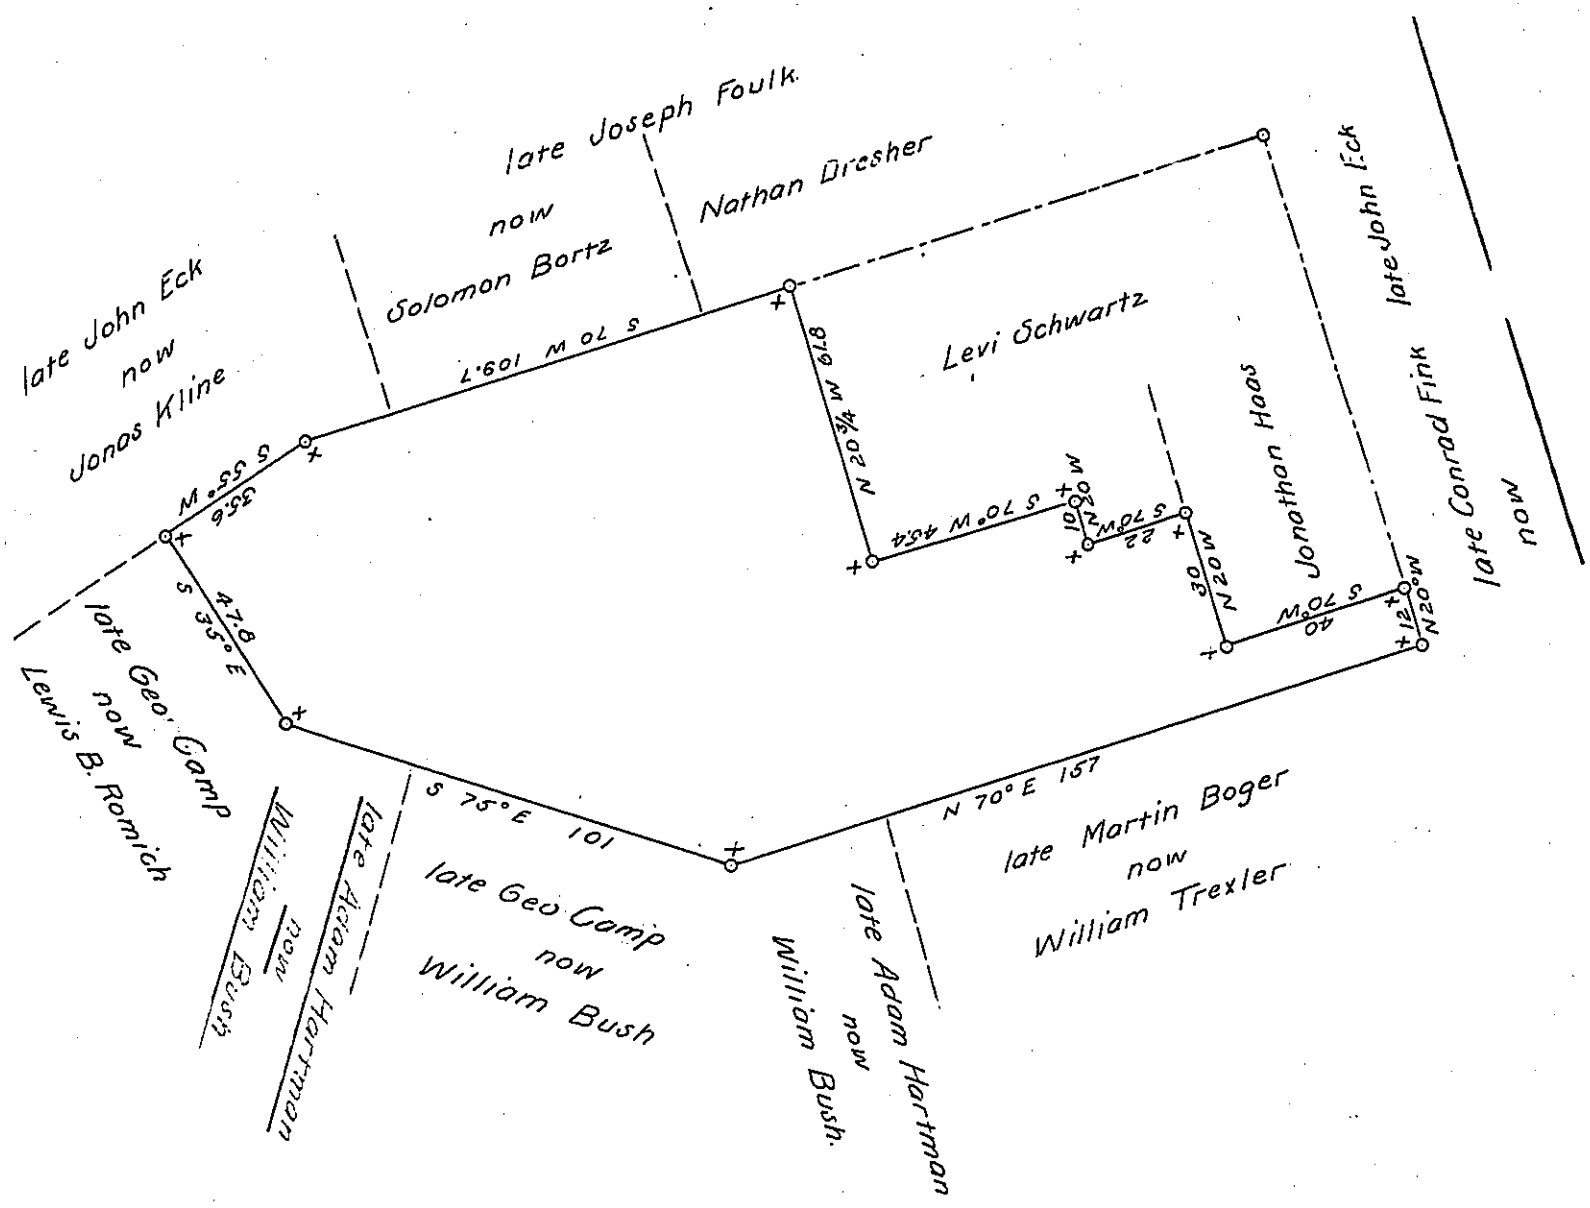

Draft of a tract of land situate in the Township of Longswamp in the County of Berks, containing Ninety Seven acres, One hundred & thirty perches, and the allowance of six per cent for roads &c., surveyed for John R. Romig, Maria Romig and William Trexler the seventh day of May 1873 being part of a large tract of One hundred & forty four acres eighty perches, and allowance, originally surveyed in pursuance of a Warrant granted to Jacob Baughman dated the 14th day of December 1733 x say 1753

Daniel S. Zacharias

County Surveyor.

To Hon R B Beath

Surveyor General.

IN TESTIMONY that the above is a copy of the original remaining on file in the Department of Internal Affairs of Pennsylvania, made conformably to an Act of Assembly approved the 16th day of February, 1833, I have hereunto set my Hand and caused the Seal of said Department to be affixed at Harrisburg, this fourteenth *day of* March *1904.*

Secretary of Internal Affairs.