FORM No. I.

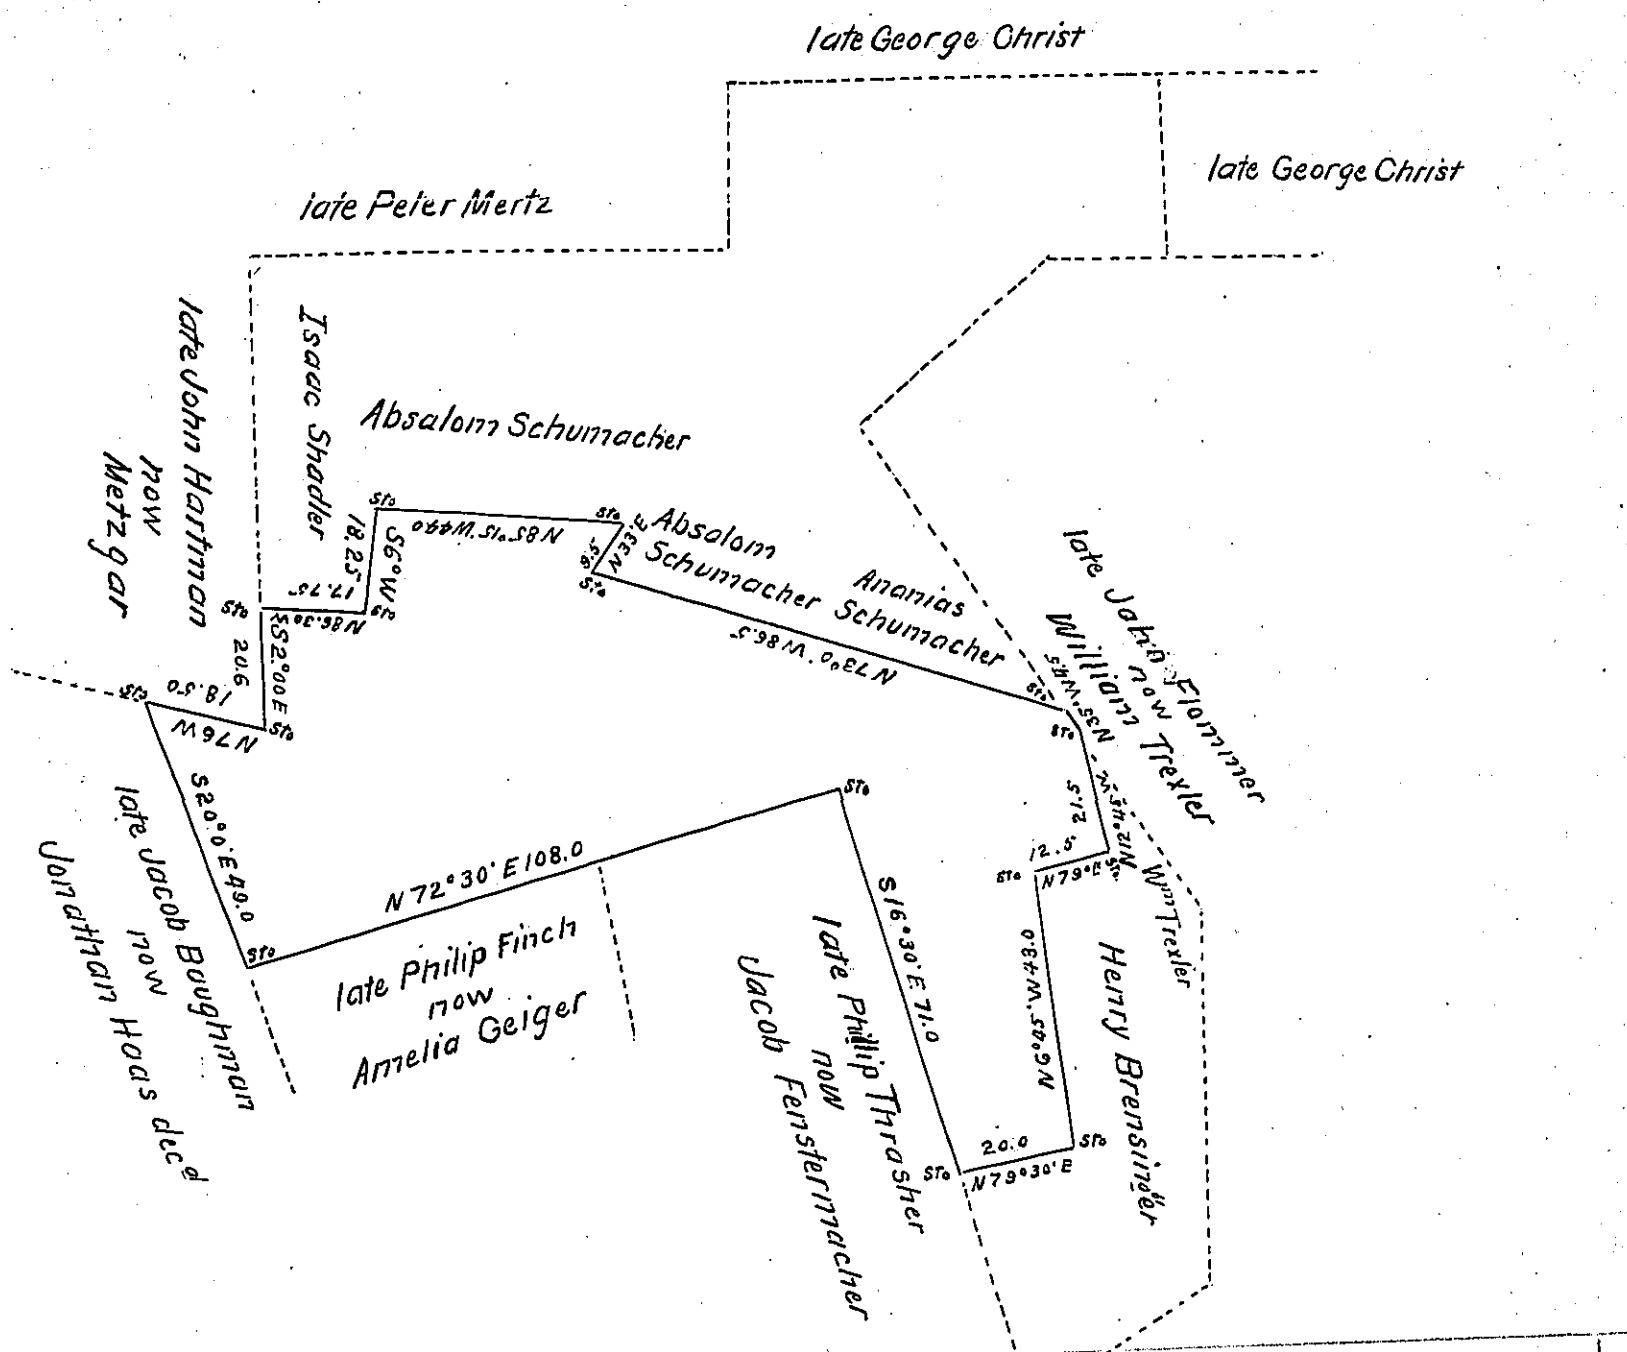

Draft of a tract of land situate in the Township of Longswamp in the County of Berks containing Forty Eight acres Seventy three perches, and the allowance of six per cent for roads &c., surveyed for Jacob Fenstermacher the Twenty-third day of December 1874 being part of a large tract of One hundred and twenty two acres One hundred and five perches, and allowance, originally surveyed in pursuance of a Warrant granted to Michael Beaver dated the Fifth day of February 1752.

To Hon Robert B. Beath
Surveyor General

Daniel S. Zacharias
County Surveyor

IN TESTIMONY that the above is a copy of the original remaining on file in the Department of Internal Affairs of Pennsylvania, made conformably to an Act of Assembly approved the 16th day of February, 1833, I have hereunto set my Hand and caused the Seal of said Department to be affixed at Harrisburg, this first day of February 1904.

Secretary of Internal Affairs.