FORM No. 1.

6

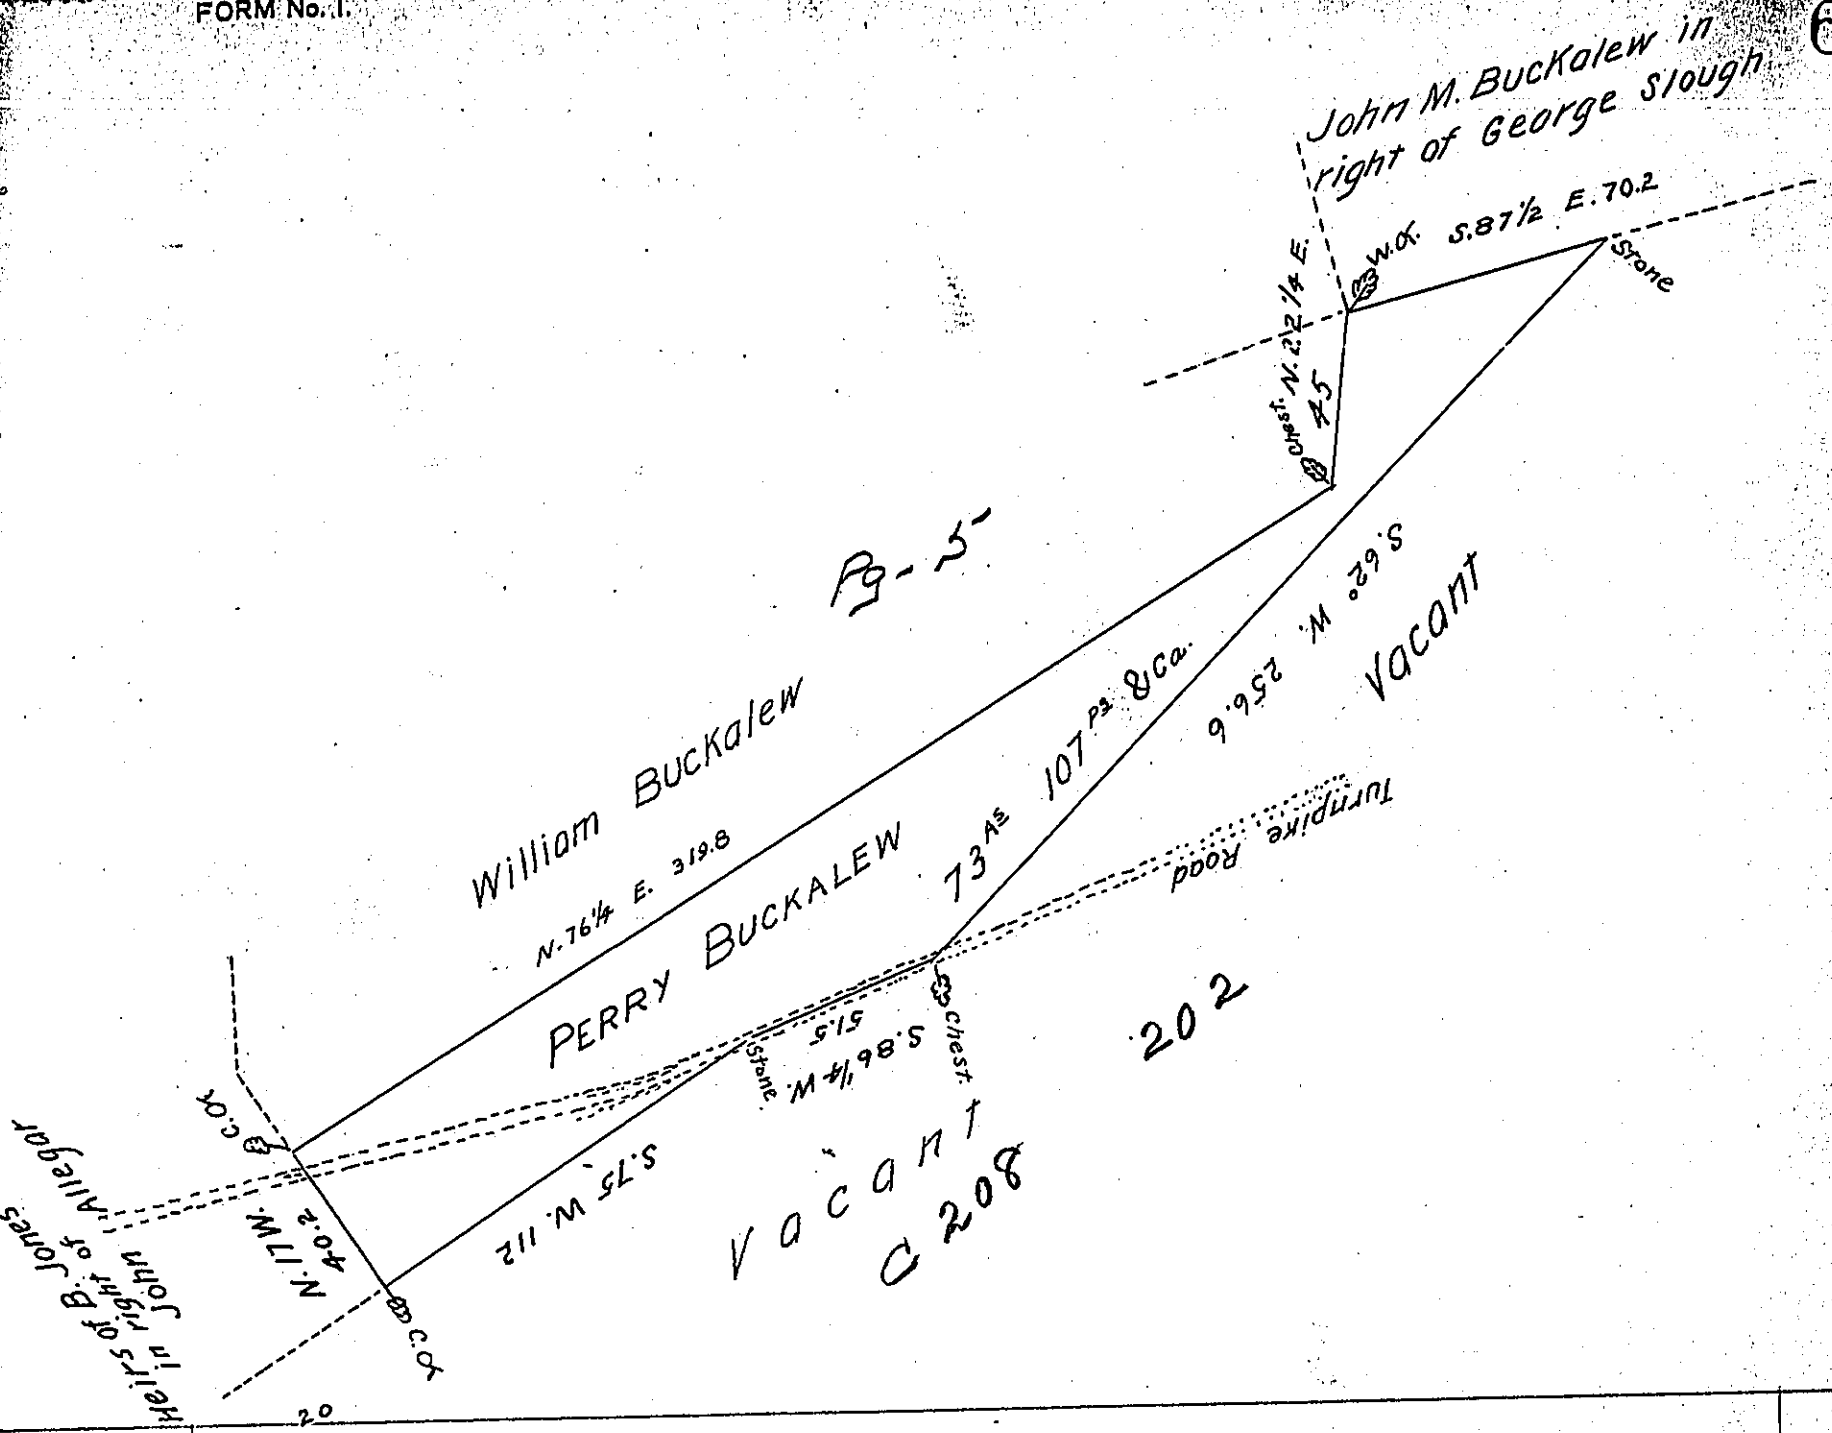

20
40 2
60 2

Draught of a Tract of Land (unimproved) Situate in Fishing Creek Township Columbia County Surveyed the 5th day of March A.D. 1855 for Perry Buckalew by Virtue of his Warrant dated the Seventh day of February A.D. 1855

containing Seventy three Acres and one hundred and seven perches & allowance of six per Cts for Roads &C.

B Solomon Neyhard C.S.

To J. Porter Brawley Esqr of Col. County

Surv.r Gen.l of Pennsylvania

IN TESTIMONY that the above is a copy of the original remaining on file in the Department of Internal Affairs of Pennsylvania, made conformably to an Act of Assembly approved the 16th day of February, 1833, I have hereunto set my Hand and caused the Seal of said Department to be affixed at Harrisburg, this eleventh day of January 1904.

Secretary of Internal Affairs.